CITY OF BAY VILLAGE

Michael Benza & Associates, Inc.
Consulting Engineers and Surveyors
6820 West Snowville Road
Brecksville, Ohio 44141
Telephone: 216/526-4206

DRAWN BY:
CHECKED BY:
CONTRACT NUMBER: 852

S.S.E.S.

DISTRICT-1

SCALE: 1" = 100'

DATE: 1/31/97

SHEET No. 1 / 26

P:\Jobs\Active Jobs\4616 Bay Village-General Engineering Services\2000 (Engineering)\Working Drawings\Current Plans\bay-topo-14 03-10-09.dwg, 3/10/2009 9:47:15 AM, CutePDF Writer

SEE SHEET NO. 1

SEE SHEET NO. 6

SEE SHEET NO. 3

CITY OF BAY VILLAGE

S.S.E.S.

DISTRICT-1

Michael Benza & Associates, Inc.
Consulting Engineers and Surveyors
6820 West Snowville Road
Brecksville, Ohio 44141
Telephone: 216/526-4206

DRAWN BY:
CHECKED BY:
CONTRACT NUMBER: 852

SCALE: 1" = 100'

DATE: 1/31/97

SHEET No. 2 / 26

P:\Jobs\Active Jobs\4616 Bay Village-General Engineering Services\2000 (Engineering)\Working Drawings\Current Plans\bay-topo-14 03-10-09.dwg, 3/10/2009 9:47:55 AM, CutePDF Writer

SEE SHEET NO. 2

SEE SHEET NO. 7

SEE SHEET NO. 4

CITY OF BAY VILLAGE

Michael Benza & Associates, Inc.
Consulting Engineers and Surveyors
6820 West Snowville Road
Brecksville, Ohio 44141
Telephone: 216/526-4206

DRAWN BY:
CHECKED BY:
CONTRACT NUMBER: 852

S.S.E.S.

DISTRICT-1

SCALE: 1" = 100'

DATE: 1/31/97

SHEET No. 3 / 26

P:\Jobs\Active Jobs\4616 Bay Village-General Engineering Services\2000 (Engineering)\Working Drawings\Current Plans\bay-topo-14 03-10-09.dwg, 3/10/2009 9:48:14 AM, CutePDF Writer

CITY OF BAY VILLAGE

Michael Benza & Associates, Inc.
Consulting Engineers and Surveyors
6820 West Snowville Road
Brecksville, Ohio 44141
Telephone: 216/526-4206

DRAWN BY:
CHECKED BY:
CONTRACT NUMBER: 852

S.S.E.S.

DISTRICT-1

SCALE: 1" = 100'

DATE: 1/31/97

SHEET No. 4 / 26

P:\Jobs\Active Jobs\4616 Bay Village-General Engineering Services\2000 (Engineering)\Working Drawings\Current Plans\bay-topo-14 03-10-09.dwg, 3/10/2009 9:48:38 AM, CutePDF Writer

CITY OF BAY VILLAGE

Michael Benza & Associates, Inc.
Consulting Engineers and Surveyors
6820 West Snowville Road
Brecksville, Ohio 44141
Telephone: 216/526-4206

DRAWN BY:
CHECKED BY:
CONTRACT NUMBER: 852

S.S.E.S.

DISTRICT-1

SCALE: 1" = 100'

DATE: 1/31/97

SHEET No. 5 / 26

P:\Jobs\Active Jobs\4616 Bay Village-General Engineering Services\2000 (Engineering)\Working Drawings\Current Plans\bay-topo-14 03-10-09.dwg, 3/10/2009 9:48:58 AM, CutePDF Writer

CITY OF BAY VILLAGE

Michael Benza & Associates, Inc.
Consulting Engineers and Surveyors
6820 West Snowville Road
Brecksville, Ohio 44141 Telephone: 216/526-4206

DRAWN BY:
CHECKED BY:
CONTRACT NUMBER: 852

S.S.E.S.

DISTRICT-1

SCALE: 1" = 100'

DATE: 1/31/97

SHEET No. 6 / 26

P:\Jobs\Active Jobs\4616 Bay Village-General Engineering Services\2000 (Engineering)\Working Drawings\Current Plans\bay-topo-14 03-10-09.dwg, 3/10/2009 9:49:23 AM, CutePDF Writer

CITY OF BAY VILLAGE

Michael Benza & Associates, Inc.
Consulting Engineers and Surveyors
6820 West Snowville Road
Brecksville, Ohio 44141
Telephone: 216/526-4206

DRAWN BY:
CHECKED BY:
CONTRACT NUMBER: 852
REVISION 1/15/09 SEWER UPDATE

S.S.E.S.

DISTRICT-1

SCALE: 1" = 100'

DATE: 1/31/97

SHEET No. 7 / 26

P:\Jobs\Active Jobs\4616 Bay Village-General Engineering Services\2000 (Engineering)\Working Drawings\Current Plans\bay-topo-14 03-10-09.dwg, 3/10/2009 9:49:41 AM, CutePDF Writer

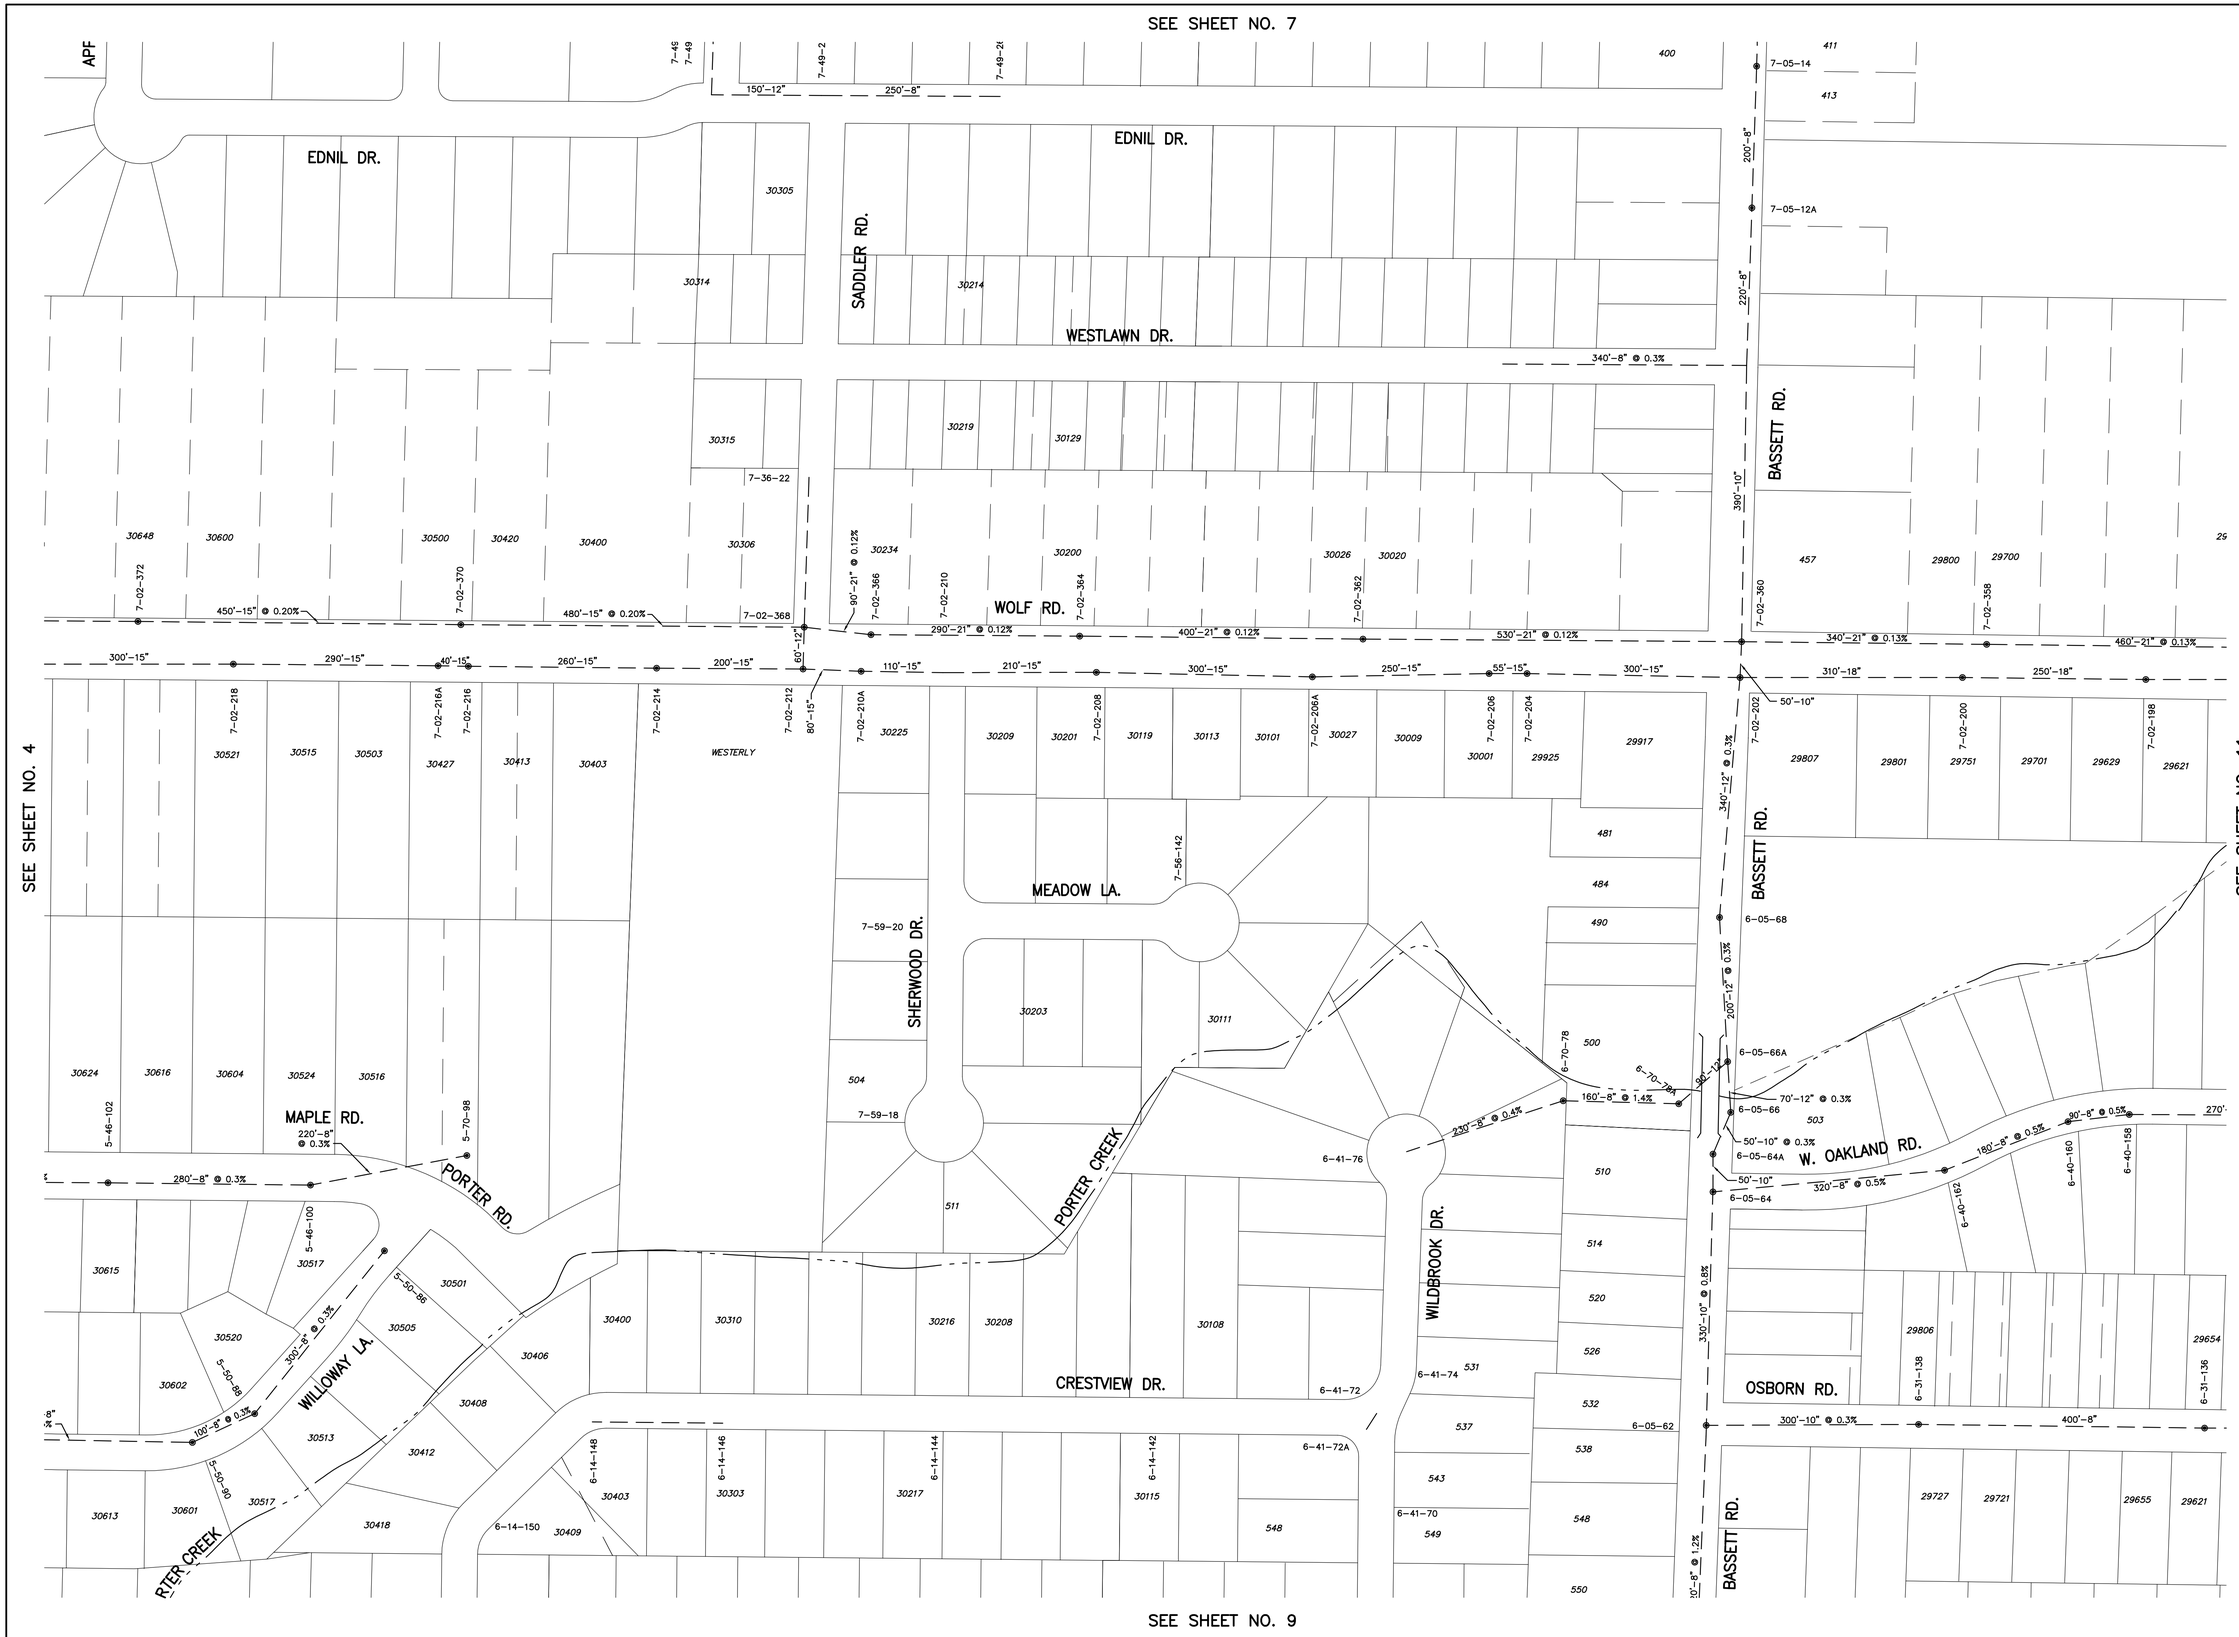

CITY OF BAY VILLAGE

Michael Benza & Associates, Inc.
Consulting Engineers and Surveyors
6820 West Snowville Road
Brecksville, Ohio 44141
Telephone: 216/526-4206

DRAWN BY:	
CHECKED BY:	
CONTRACT NUMBER:	852
1 REVISION 1/15/09 SEWER UPDATE	

S.S.E.S.

DISTRICT-1

SCALE: 1" = 100'

DATE: 1/31/97

SHEET No. 8 / 26

P:\Jobs\Active Jobs\4616 Bay Village-General Engineering Services\2000 (Engineering)\Working Drawings\Current Plans\bay-topo-14 03-10-09.dwg, 3/10/2009 9:50:05 AM, CutePDF Writer

CITY OF BAY VILLAGE

Michael Benza & Associates, Inc.
Consulting Engineers and Surveyors
6820 West Snowville Road
Brecksville, Ohio 44141
Telephone: 216/526-4206

DRAWN BY:
CHECKED BY:
CONTRACT NUMBER: 852
REVISION 1/15/09 SEWER UPDATE

S.S.E.S.

DISTRICT-1

SCALE: 1" = 100'

DATE: 1/31/97

SHEET No. 9 / 26

P:\Jobs\Active Jobs\4616 Bay Village-General Engineering Services\2000 (Engineering)\Working Drawings\Current Plans\bay-topo-14 03-10-09.dwg, 3/10/2009 9:50:29 AM, CutePDF Writer

CITY OF BAY VILLAGE

Michael Benza & Associates, Inc.
Consulting Engineers and Surveyors
6820 West Snowville Road
Brecksville, Ohio 44141 Telephone: 216/526-4206

DRAWN BY:
CHECKED BY:
CONTRACT NUMBER: 852

S.S.E.S.

DISTRICT-1

SCALE: 1" = 100'

DATE: 1/31/97

SHEET No. 10 / 26

P:\Jobs\Active Jobs\4616 Bay Village-General Engineering Services\2000 (Engineering)\Working Drawings\Current Plans\bay-topo-14 03-10-09.dwg, 3/10/2009 9:50:50 AM, CutePDF Writer

CITY OF BAY VILLAGE

Michael Benza & Associates, Inc.
Consulting Engineers and Surveyors
6820 West Snowville Road
Brecksville, Ohio 44141
Telephone: 216/526-4206

DRAWN BY:
CHECKED BY:
CONTRACT NUMBER: 852
REVISION 1/15/09 SEWER UPDATE

S.S.E.S.

DISTRICT-1

SCALE: 1" = 100'

DATE: 1/31/97

SHEET No. 11 / 26

P:\Jobs\Active Jobs\4616 Bay Village-General Engineering Services\2000 (Engineering)\Working Drawings\Current Plans\bay-topo-14 03-10-09.dwg, 3/10/2009 9:51:15 AM, CutePDF Writer

CITY OF BAY VILLAGE

Michael Benza & Associates, Inc.
Consulting Engineers and Surveyors
6820 West Snowville Road
Brecksville, Ohio 44141
Telephone: 216/526-4206

DRAWN BY:	
CHECKED BY:	
CONTRACT NUMBER:	852
1 REVISION 1/15/09 SEWER UPDATE	

S.S.E.S.

DISTRICT-1

SCALE: 1" = 100'

DATE: 1/31/97

SHEET No. 12 / 26

P:\Jobs\Active Jobs\4616 Bay Village-General Engineering Services\2000 (Engineering)\Working Drawings\Current Plans\bay-topo-14 03-10-09.dwg, 3/10/2009 9:51:37 AM, CutePDF Writer

CITY OF BAY VILLAGE

Michael Benza & Associates, Inc.
Consulting Engineers and Surveyors
6820 West Snowville Road
Brecksville, Ohio 44141 Telephone: 216/526-4206

DRAWN BY:
CHECKED BY:
CONTRACT NUMBER: 852

S.S.E.S.

DISTRICT-1

SCALE: 1" = 100'

DATE: 1/31/97

SHEET No. 13 / 26

P:\Jobs\Active Jobs\4616 Bay Village-General Engineering Services\2000 (Engineering)\Working Drawings\Current Plans\bay-topo-14 03-10-09.dwg, 3/10/2009 9:51:56 AM, CutePDF Writer

CITY OF BAY VILLAGE

Michael Benza & Associates, Inc.
Consulting Engineers and Surveyors
6820 West Snowville Road
Brecksville, Ohio 44141
Telephone: 216/526-4206

DRAWN BY:
CHECKED BY:
CONTRACT NUMBER: 852

S.S.E.S.

DISTRICT-1

SCALE: 1" = 100'

DATE: 1/31/97

SHEET No. 14 / 26

P:\Jobs\Active Jobs\4616 Bay Village-General Engineering Services\2000 (Engineering)\Working Drawings\Current Plans\bay-topo-14 03-10-09.dwg, 3/10/2009 9:52:19 AM, CutePDF Writer

CITY OF BAY VILLAGE

Michael Benza & Associates, Inc.
Consulting Engineers and Surveyors
6820 West Snowville Road
Brecksville, Ohio 44141
Telephone: 216/526-4206

DRAWN BY:
CHECKED BY:
CONTRACT NUMBER: 852

S.S.E.S.

DISTRICT-1

SCALE: 1" = 100'

DATE: 1/31/97

SHEET No. 15 / 26

P:\Jobs\Active Jobs\4616 Bay Village-General Engineering Services\2000 (Engineering)\Working Drawings\Current Plans\bay-topo-14 03-10-09.dwg, 3/10/2009 9:52:53 AM, CutePDF Writer

CITY OF BAY VILLAGE

Michael Benza & Associates, Inc.

Consulting Engineers and Surveyors
6820 West Snowville Road
Brecksville, Ohio 44141 Telephone: 216/526-4206

DRAWN BY:

CHECKED BY:

CONTRACT NUMBER: 852

S.S.E.S.

DISTRICT-1

SCALE: 1" = 100'

DATE: 1/31/97

SHEET No. 16 / 26

P:\Jobs\Active Jobs\4616 Bay Village-General Engineering Services\2000 (Engineering)\Working Drawings\Current Plans\bay-topo-14 03-10-09.dwg, 3/10/2009 9:53:15 AM, CutePDF Writer

CITY OF BAY VILLAGE

Michael Benza & Associates, Inc.
Consulting Engineers and Surveyors
6820 West Snowville Road
Brecksville, Ohio 44141
Telephone: 216/526-4206

DRAWN BY:
CHECKED BY:
CONTRACT NUMBER: 852

S.S.E.S.

DISTRICT-1

SCALE: 1" = 100'

DATE: 1/31/97

SHEET No. 17 / 26

P:\Jobs\Active Jobs\4616 Bay Village-General Engineering Services\2000 (Engineering)\Working Drawings\Current Plans\bay-topo-14 03-10-09.dwg, 3/10/2009 9:53:38 AM, CutePDF Writer

CITY OF BAY VILLAGE

Michael Benza & Associates, Inc.
Consulting Engineers and Surveyors
6820 West Snowville Road
Brecksville, Ohio 44141
Telephone: 216/526-4206

DRAWN BY:
CHECKED BY:
CONTRACT NUMBER: 852

S.S.E.S.

DISTRICT-1

SCALE: 1" = 100'

DATE: 1/31/97

SHEET No. 18 / 26

P:\Jobs\Active Jobs\4616 Bay Village-General Engineering Services\2000 (Engineering)\Working Drawings\Current Plans\bay-topo-14 03-10-09.dwg, 3/10/2009 9:54:01 AM, CutePDF Writer

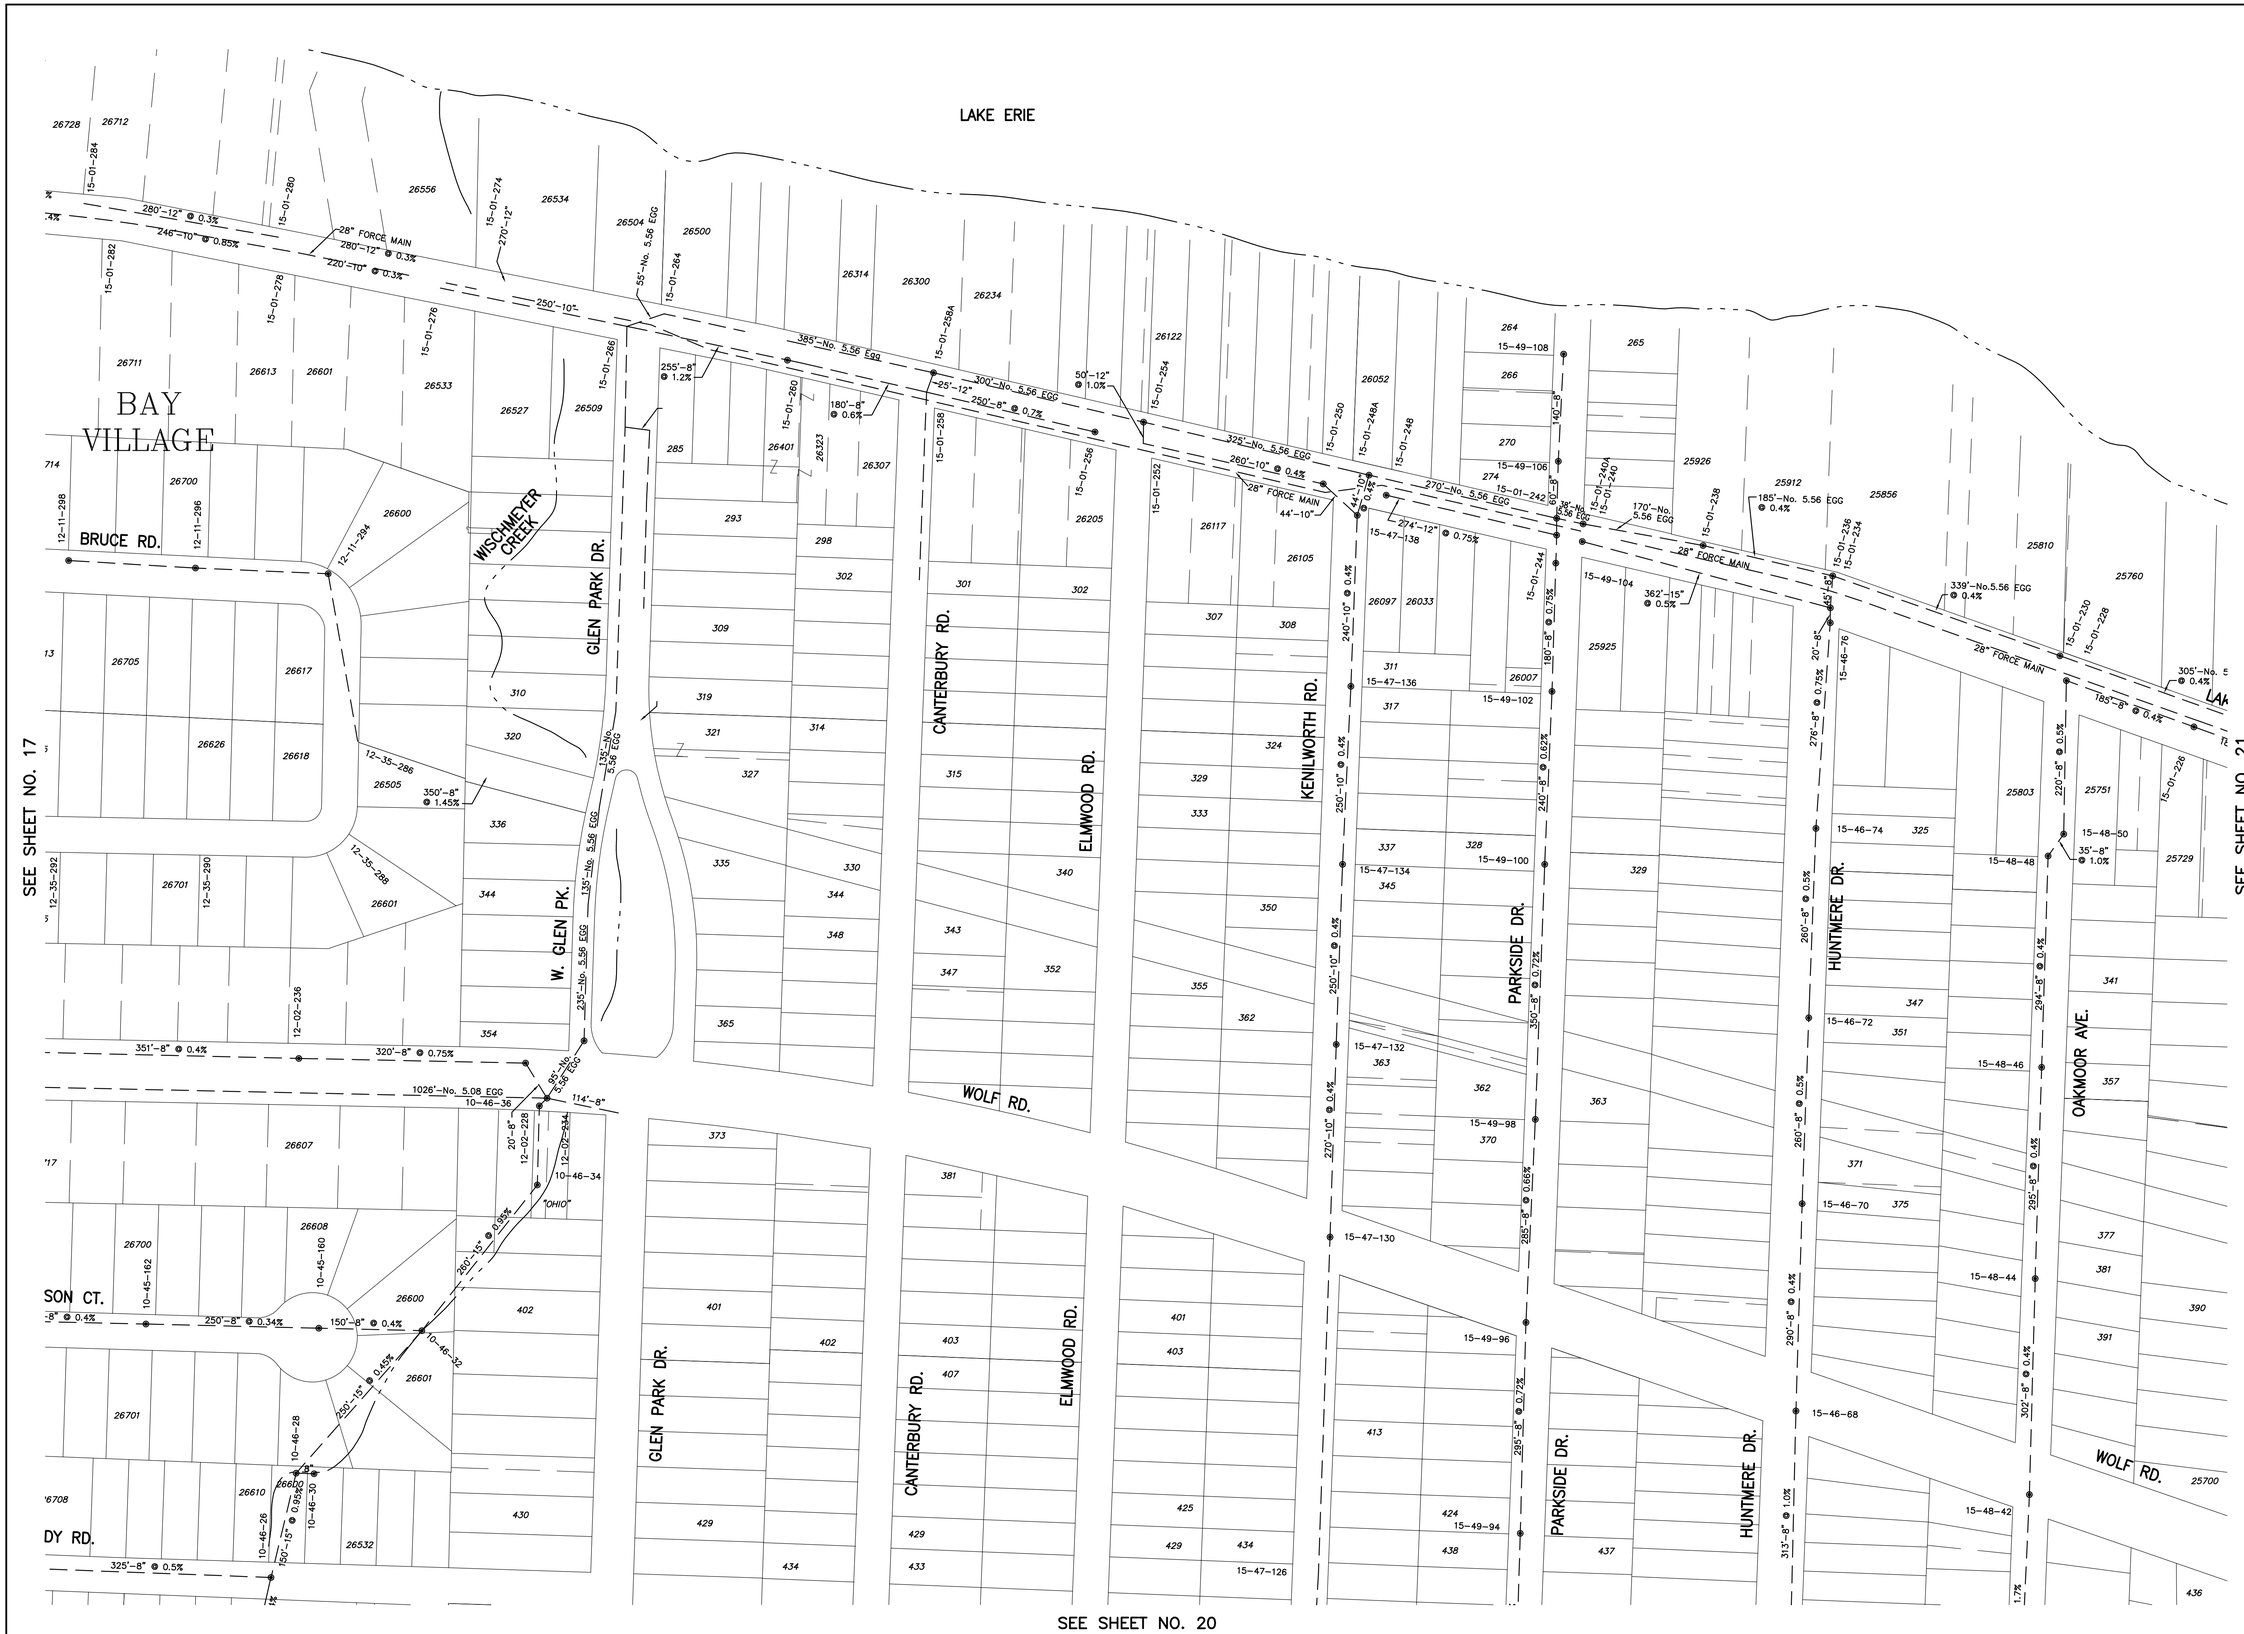

CITY OF BAY VILLAGE

Michael Benza & Associates, Inc.
Consulting Engineers and Surveyors
6820 West Snowville Road
Brecksville, Ohio 44141
Telephone: 216/526-4206

DRAWN BY:
CHECKED BY:
CONTRACT NUMBER: 852

S.S.E.S.

DISTRICT-1

SCALE: 1" = 100'

DATE: 1/31/97

SHEET No. 19 / 26

P:\Jobs\Active Jobs\4616 Bay Village-General Engineering Services\2000 (Engineering)\Working Drawings\Current Plans\bay-topo-14 03-10-09.dwg, 3/10/2009 9:54:25 AM, CutePDF Writer

CITY OF BAY VILLAGE

Michael Benza & Associates, Inc.
Consulting Engineers and Surveyors
6820 West Snowville Road
Brecksville, Ohio 44141
Telephone: 216/526-4206

DRAWN BY:
CHECKED BY:
CONTRACT NUMBER: 852

S.S.E.S.

DISTRICT-1

SCALE: 1" = 100'

DATE: 1/31/97

SHEET No. 20 / 26

P:\Jobs\Active Jobs\4616 Bay Village-General Engineering Services\2000 (Engineering)\Working Drawings\Current Plans\bay-topo-14 03-10-09.dwg, 3/10/2009 9:54:46 AM, CutePDF Writer

CITY OF BAY VILLAGE

Michael Benza & Associates, Inc.
Consulting Engineers and Surveyors
6820 West Snowville Road
Brecksville, Ohio 44141 Telephone: 216/526-4206

DRAWN BY:
CHECKED BY:
CONTRACT NUMBER: 852

S.S.E.S.

DISTRICT-1

SCALE: 1" = 100'

DATE: 1/31/97

SHEET No. 21 / 26

P:\Jobs\Active Jobs\4616 Bay Village-General Engineering Services\2000 (Engineering)\Working Drawings\Current Plans\bay-topo-14 03-10-09.dwg, 3/10/2009 9:55:13 AM, CutePDF Writer

CITY OF BAY VILLAGE

Michael Benza & Associates, Inc.
Consulting Engineers and Surveyors
6820 West Snowville Road
Brecksville, Ohio 44141
Telephone: 216/526-4206

DRAWN BY:
CHECKED BY:
CONTRACT NUMBER: 852

S.S.E.S.

DISTRICT-1

SCALE: 1" = 100'

DATE: 1/31/97

SHEET No. 22 / 26

P:\Jobs\Active Jobs\4616 Bay Village-General Engineering Services\2000 (Engineering)\Working Drawings\Current Plans\bay-topo-14 03-10-09.dwg, 3/10/2009 9:55:36 AM, CutePDF Writer

P:\Jobs\Active Jobs\4616 Bay Village-General Engineering Services\2000 (Engineering)\Working Drawings\Current Plans\bay-topo-14 03-10-09.dwg, 3/10/2009 9:56:02 AM, CutePDF Writer

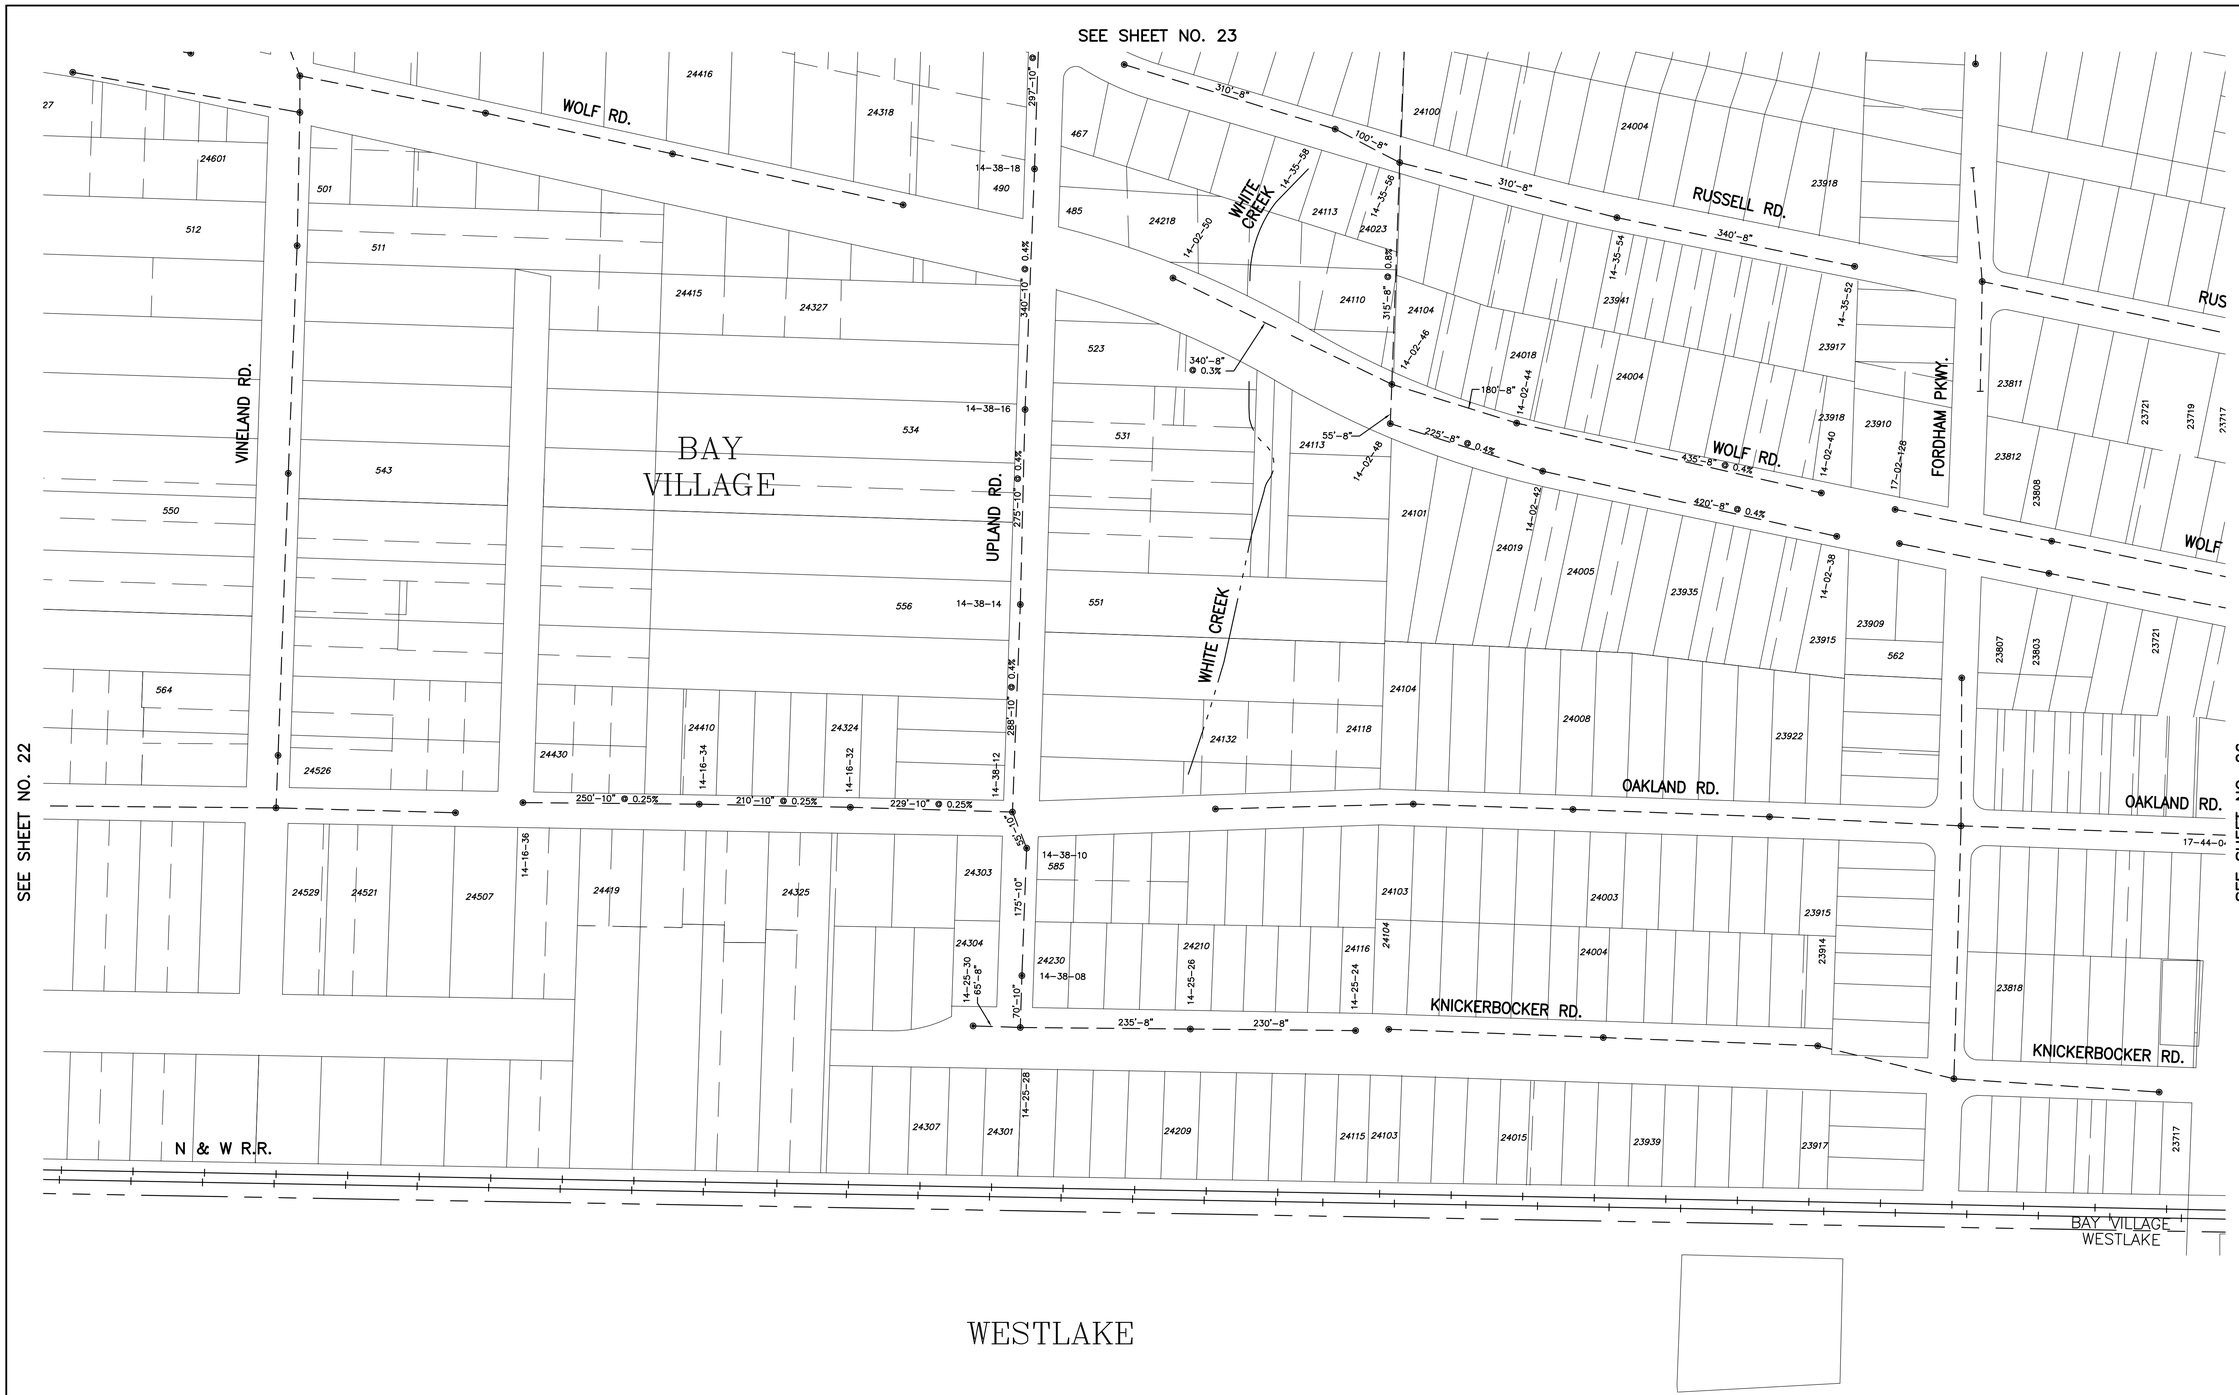

CITY OF BAY VILLAGE

Michael Benza & Associates, Inc.
Consulting Engineers and Surveyors
6820 West Snowville Road
Brecksville, Ohio 44141
Telephone: 216/526-4206

DRAWN BY:
CHECKED BY:
CONTRACT NUMBER: 852

S.S.E.S.

DISTRICT-1

SCALE: 1" = 100'

DATE: 1/31/97

SHEET No. 24 / 26

P:\Jobs\Active Jobs\4616 Bay Village-General Engineering Services\2000 (Engineering)\Working Drawings\Current Plans\bay-topo-14 03-10-09.dwg, 3/10/2009 9:56:25 AM, CutePDF Writer

CITY OF BAY VILLAGE

Michael Benza & Associates, Inc.

Consulting Engineers and Surveyors
6820 West Snowville Road
Brecksville, Ohio 44141 Telephone: 216/526-4206

DRAWN BY:
CHECKED BY:
CONTRACT NUMBER: 852

S.S.E.S.

DISTRICT-1

SCALE: 1" = 100'

DATE: 1/31/97

SHEET No. 25 / 26

P:\Jobs\Active Jobs\4616 Bay Village-General Engineering Services\2000 (Engineering)\Working Drawings\Current Plans\bay-topo-14 03-10-09.dwg, 3/10/2009 9:56:44 AM, CutePDF Writer

CITY OF BAY VILLAGE

Michael Benza & Associates, Inc.
Consulting Engineers and Surveyors
6820 West Snowville Road
Brecksville, Ohio 44141
Telephone: 216/526-4206

DRAWN BY:
CHECKED BY:
CONTRACT NUMBER: 852

S.S.E.S.

DISTRICT-1

SCALE: 1" = 100'

DATE: 1/31/97

SHEET No. 26 / 26

P:\Jobs\Active Jobs\4616 Bay Village-General Engineering Services\2000 (Engineering)\Working Drawings\Current Plans\bay-topo-14 03-10-09.dwg, 3/10/2009 9:57:07 AM, CutePDF Writer