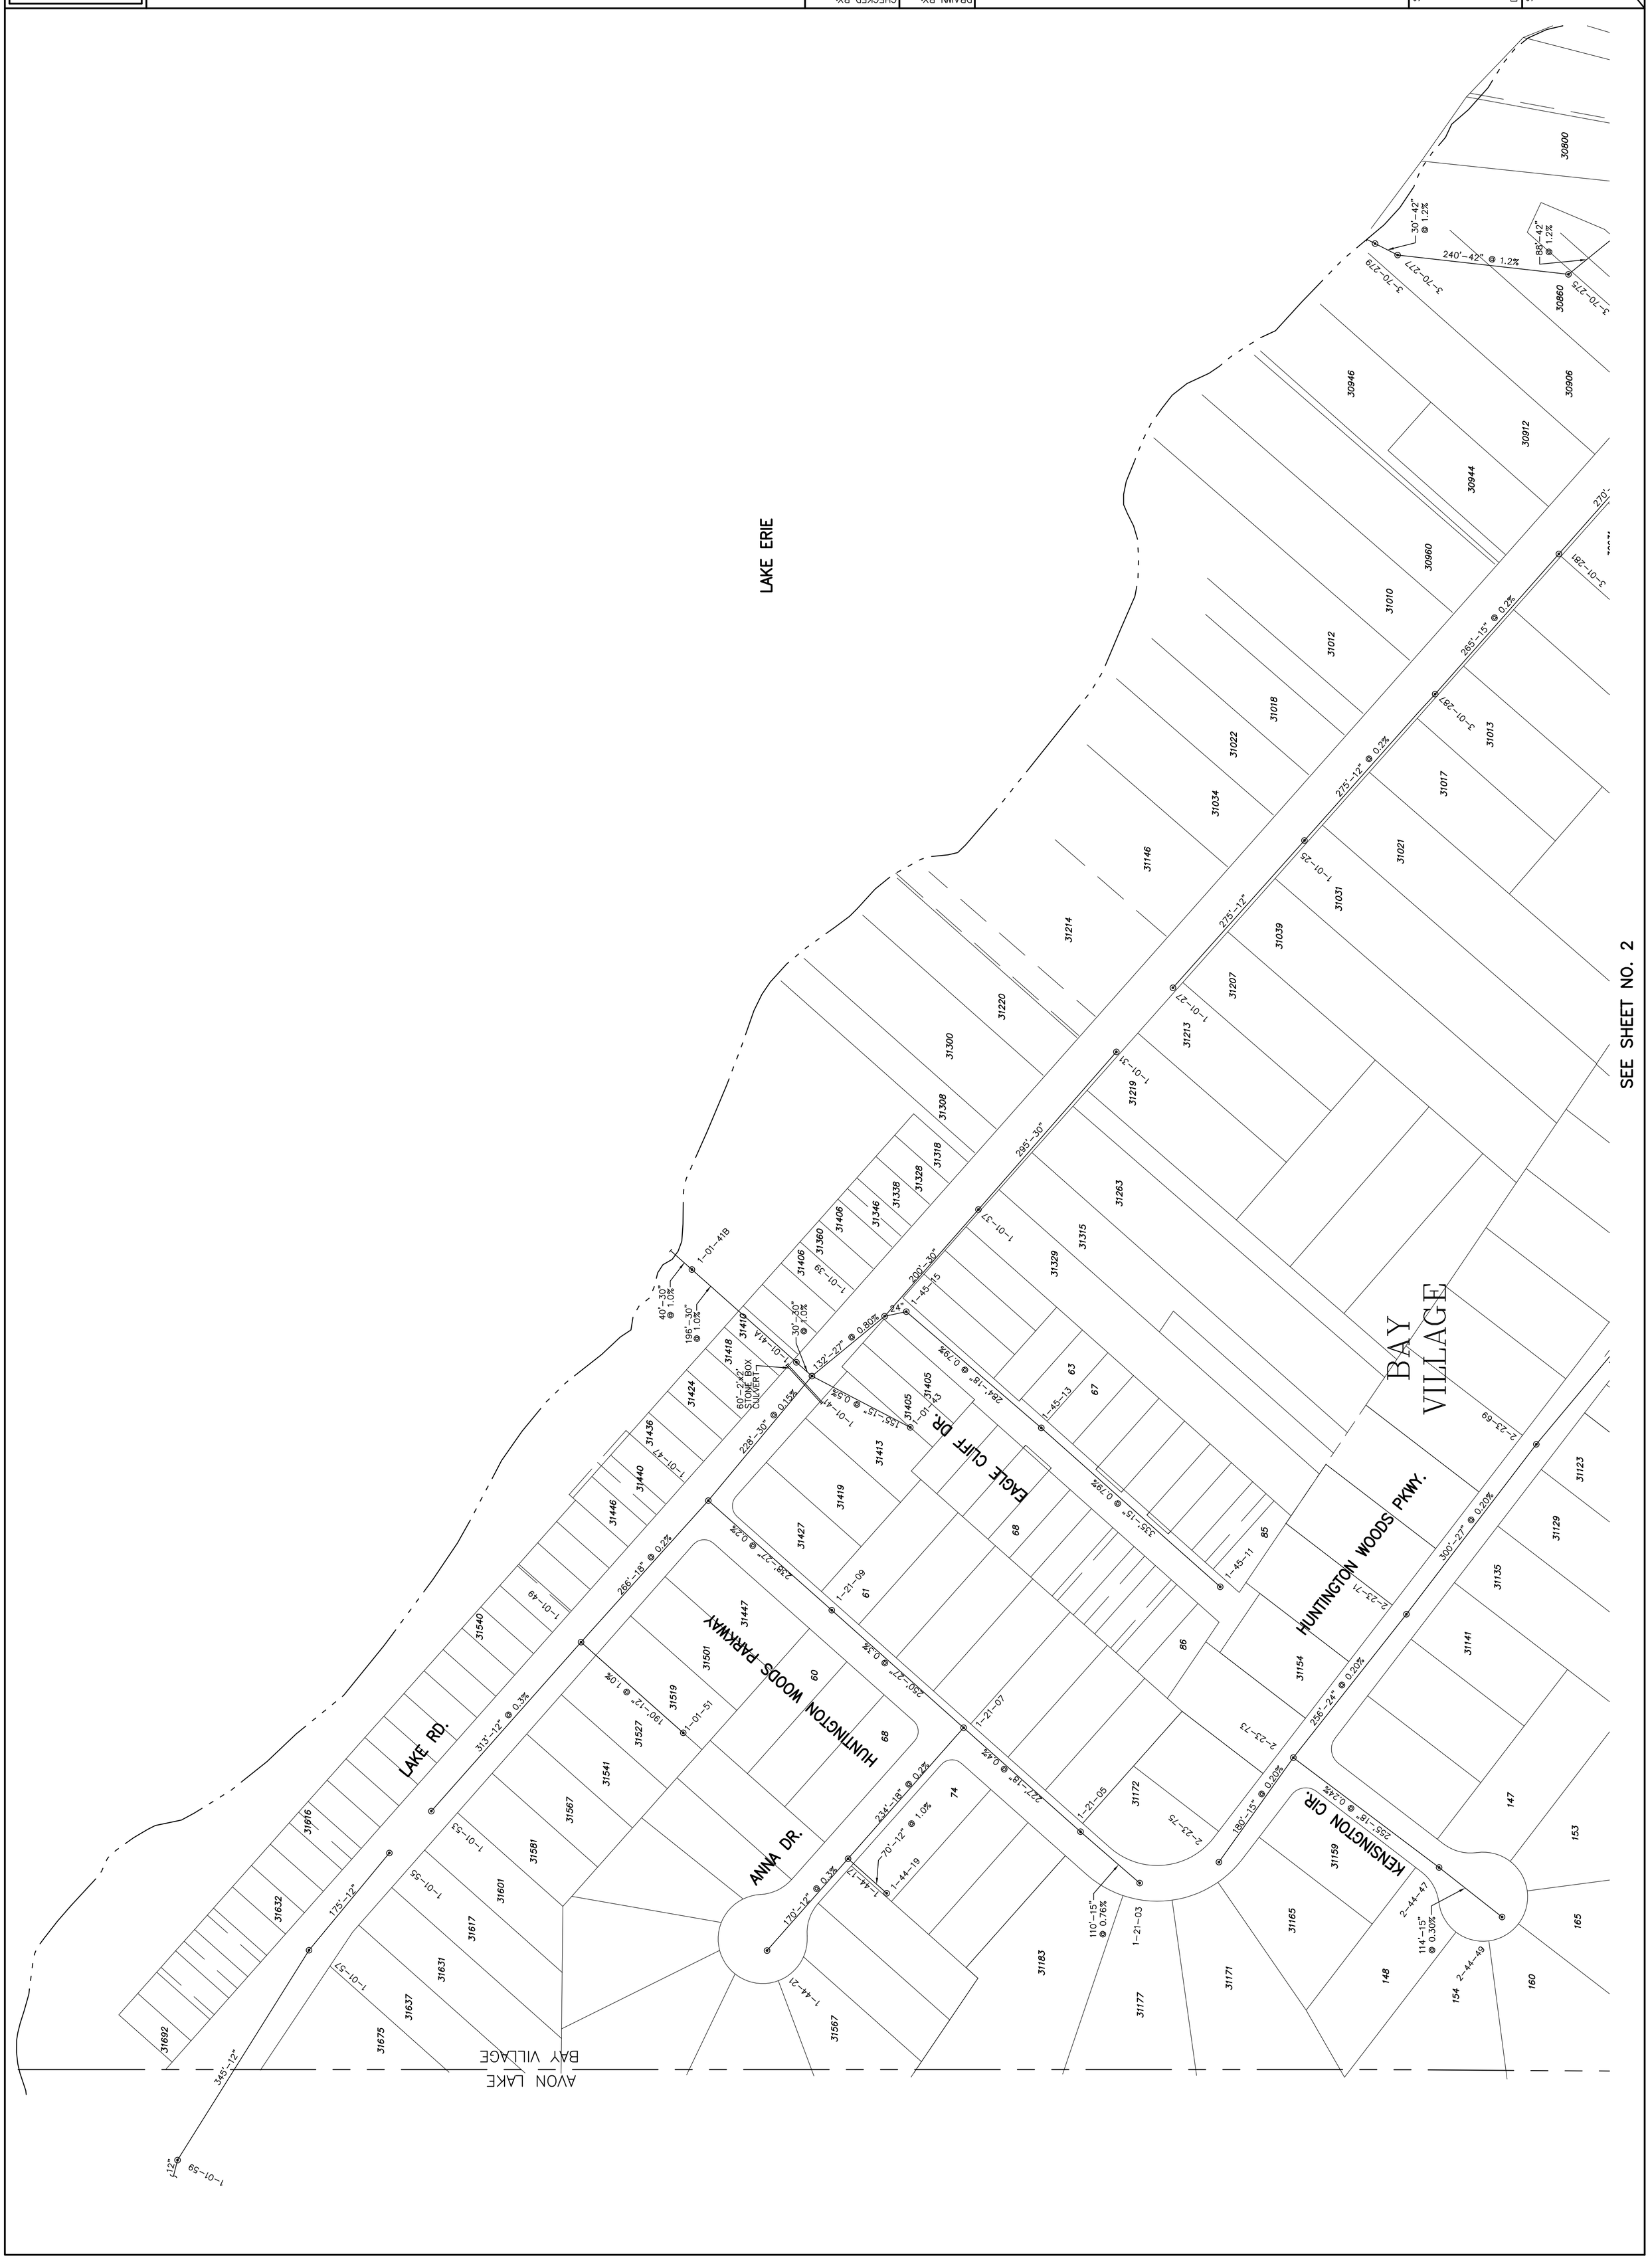

SCALE: 1" = 100'	S.S.E.S.	CITY OF BAY VILLAGE
DATE: 1/31/97	DISTRICT-1	DRAWN BY: / CHECKED BY:
SHEET No. 1 / 26		CONTRACT NUMBER: 852

Michael Benza & Associates, Inc.
Consulting Engineers and Surveyors
6820 West Snowville Road
Brecksville, Ohio 44141 Telephone: 216/526-4206

P:\Jobs\Active Jobs\4616 Bay Village-General Engineering Services\2000 (Engineering)\Working Drawings\Current Plans\bay-topo-14 03-10-09.dwg, 3/10/2009 9:03:29 AM, CutePDF Writer

SHEET No. 2 / 26	DATE: 1/31/97	SCALE: 1" = 100'	S.S.E.S.
DISTRICT-1	DRAWN BY:	CHECKED BY:	CONTRACT NUMBER: 852

CITY OF BAY VILLAGE

Michael Benza & Associates, Inc.
Consulting Engineers and Surveyors
6820 West Snowville Road
Brecksville, Ohio 44141 Telephone: 216/526-4206

P:\Jobs\Active Jobs\4616 Bay Village-General Engineering Services\2000 (Engineering)\Working Drawings\Current Plans\bay-topo-14 03-10-09.dwg, 3/10/2009 9:04:36 AM, CutePDF Writer

CITY OF BAY VILLAGE	DRAWN BY:	CHECKED BY:	S.S.E.S.
	CONTRACT NUMBER:	852	DISTRICT-1
Michael Benza & Associates, Inc.			
Consulting Engineers and Surveyors 6820 West Snowville Road Brecksville, Ohio 44141 Telephone: 216/526-4206			

SCALE: 1" = 100'

DATE: 1/31/97

SHEET No. 3 / 26

P:\Jobs\Active Jobs\4616 Bay Village-General Engineering Services\2000 (Engineering)\Working Drawings\Current Plans\bay-topo-14 03-10-09.dwg, 3/10/2009 9:05:45 AM, CutePDF Writer

S.S.E.S.	DRAWN BY:	CHECKED BY:	CITY OF BAY VILLAGE
	CONTRACT NUMBER: 852		
DISTRICT-1			Michael Benza & Associates, Inc.

Consulting Engineers and Surveyors
6820 West Snowville Road
Brecksville, Ohio 44141 Telephone: 216/526-4206

SCALE: 1" = 100'
DATE: 1/31/97
SHEET No. 4 / 26

P:\Jobs\Active Jobs\4616 Bay Village-General Engineering Services\2000 (Engineering)\Working Drawings\Current Plans\bay-topo-14 03-10-09.dwg, 3/10/2009 9:06:06 AM, CutePDF Writer

P:\Jobs\Active Jobs\4616 Bay Village-General Engineering Services\2000 (Engineering)\Working Drawings\Current Plans\bay-topo-14 03-10-09.dwg, 3/10/2009 9:06:30 AM, CutePDF Writer

SCALE: 1" = 100'	DATE: 1/31/97	SHEET No. 6 / 26	
DISTRICT-1	S.S.E.S.		
	DRAWN BY:	CHECKED BY:	CITY OF BAY VILLAGE
	CONTRACT NUMBER: 852		

Michael Benza & Associates, Inc.
Consulting Engineers and Surveyors
6820 West Snowville Road
Brecksville, Ohio 44141 Telephone: 216/526-4206

P:\Jobs\Active Jobs\4616 Bay Village-General Engineering Services\2000 (Engineering)\Working Drawings\Current Plans\bay-topo-14 03-10-09.dwg, 3/10/2009 9:06:54 AM, CutePDF Writer

SCALE: 1" = 100'	S.S.E.S.	DRAWN BY: / CHECKED BY:	CITY OF BAY VILLAGE
DATE: 1/31/97		CONTRACT NUMBER: 852	
SHEET No. 7 / 26	DISTRICT-1	⚠ REVISION 1/15/09 SEWER UPDATE	Michael Benza & Associates, Inc.

Consulting Engineers and Surveyors
6820 West Snowville Road
Brecksville, Ohio 44141 Telephone: 216/526-4206

P:\Jobs\Active Jobs\4616 Bay Village-General Engineering Services\2000 (Engineering)\Working Drawings\Current Plans\bay-topo-14 03-10-09.dwg, 3/10/2009 9:07:14 AM, CutePDF Writer

P:\Jobs\Active Jobs\4616 Bay Village-General Engineering Services\2000 (Engineering)\Working Drawings\Current Plans\bay-topo-14 03-10-09.dwg, 3/10/2009 9:07:35 AM, CutePDF Writer

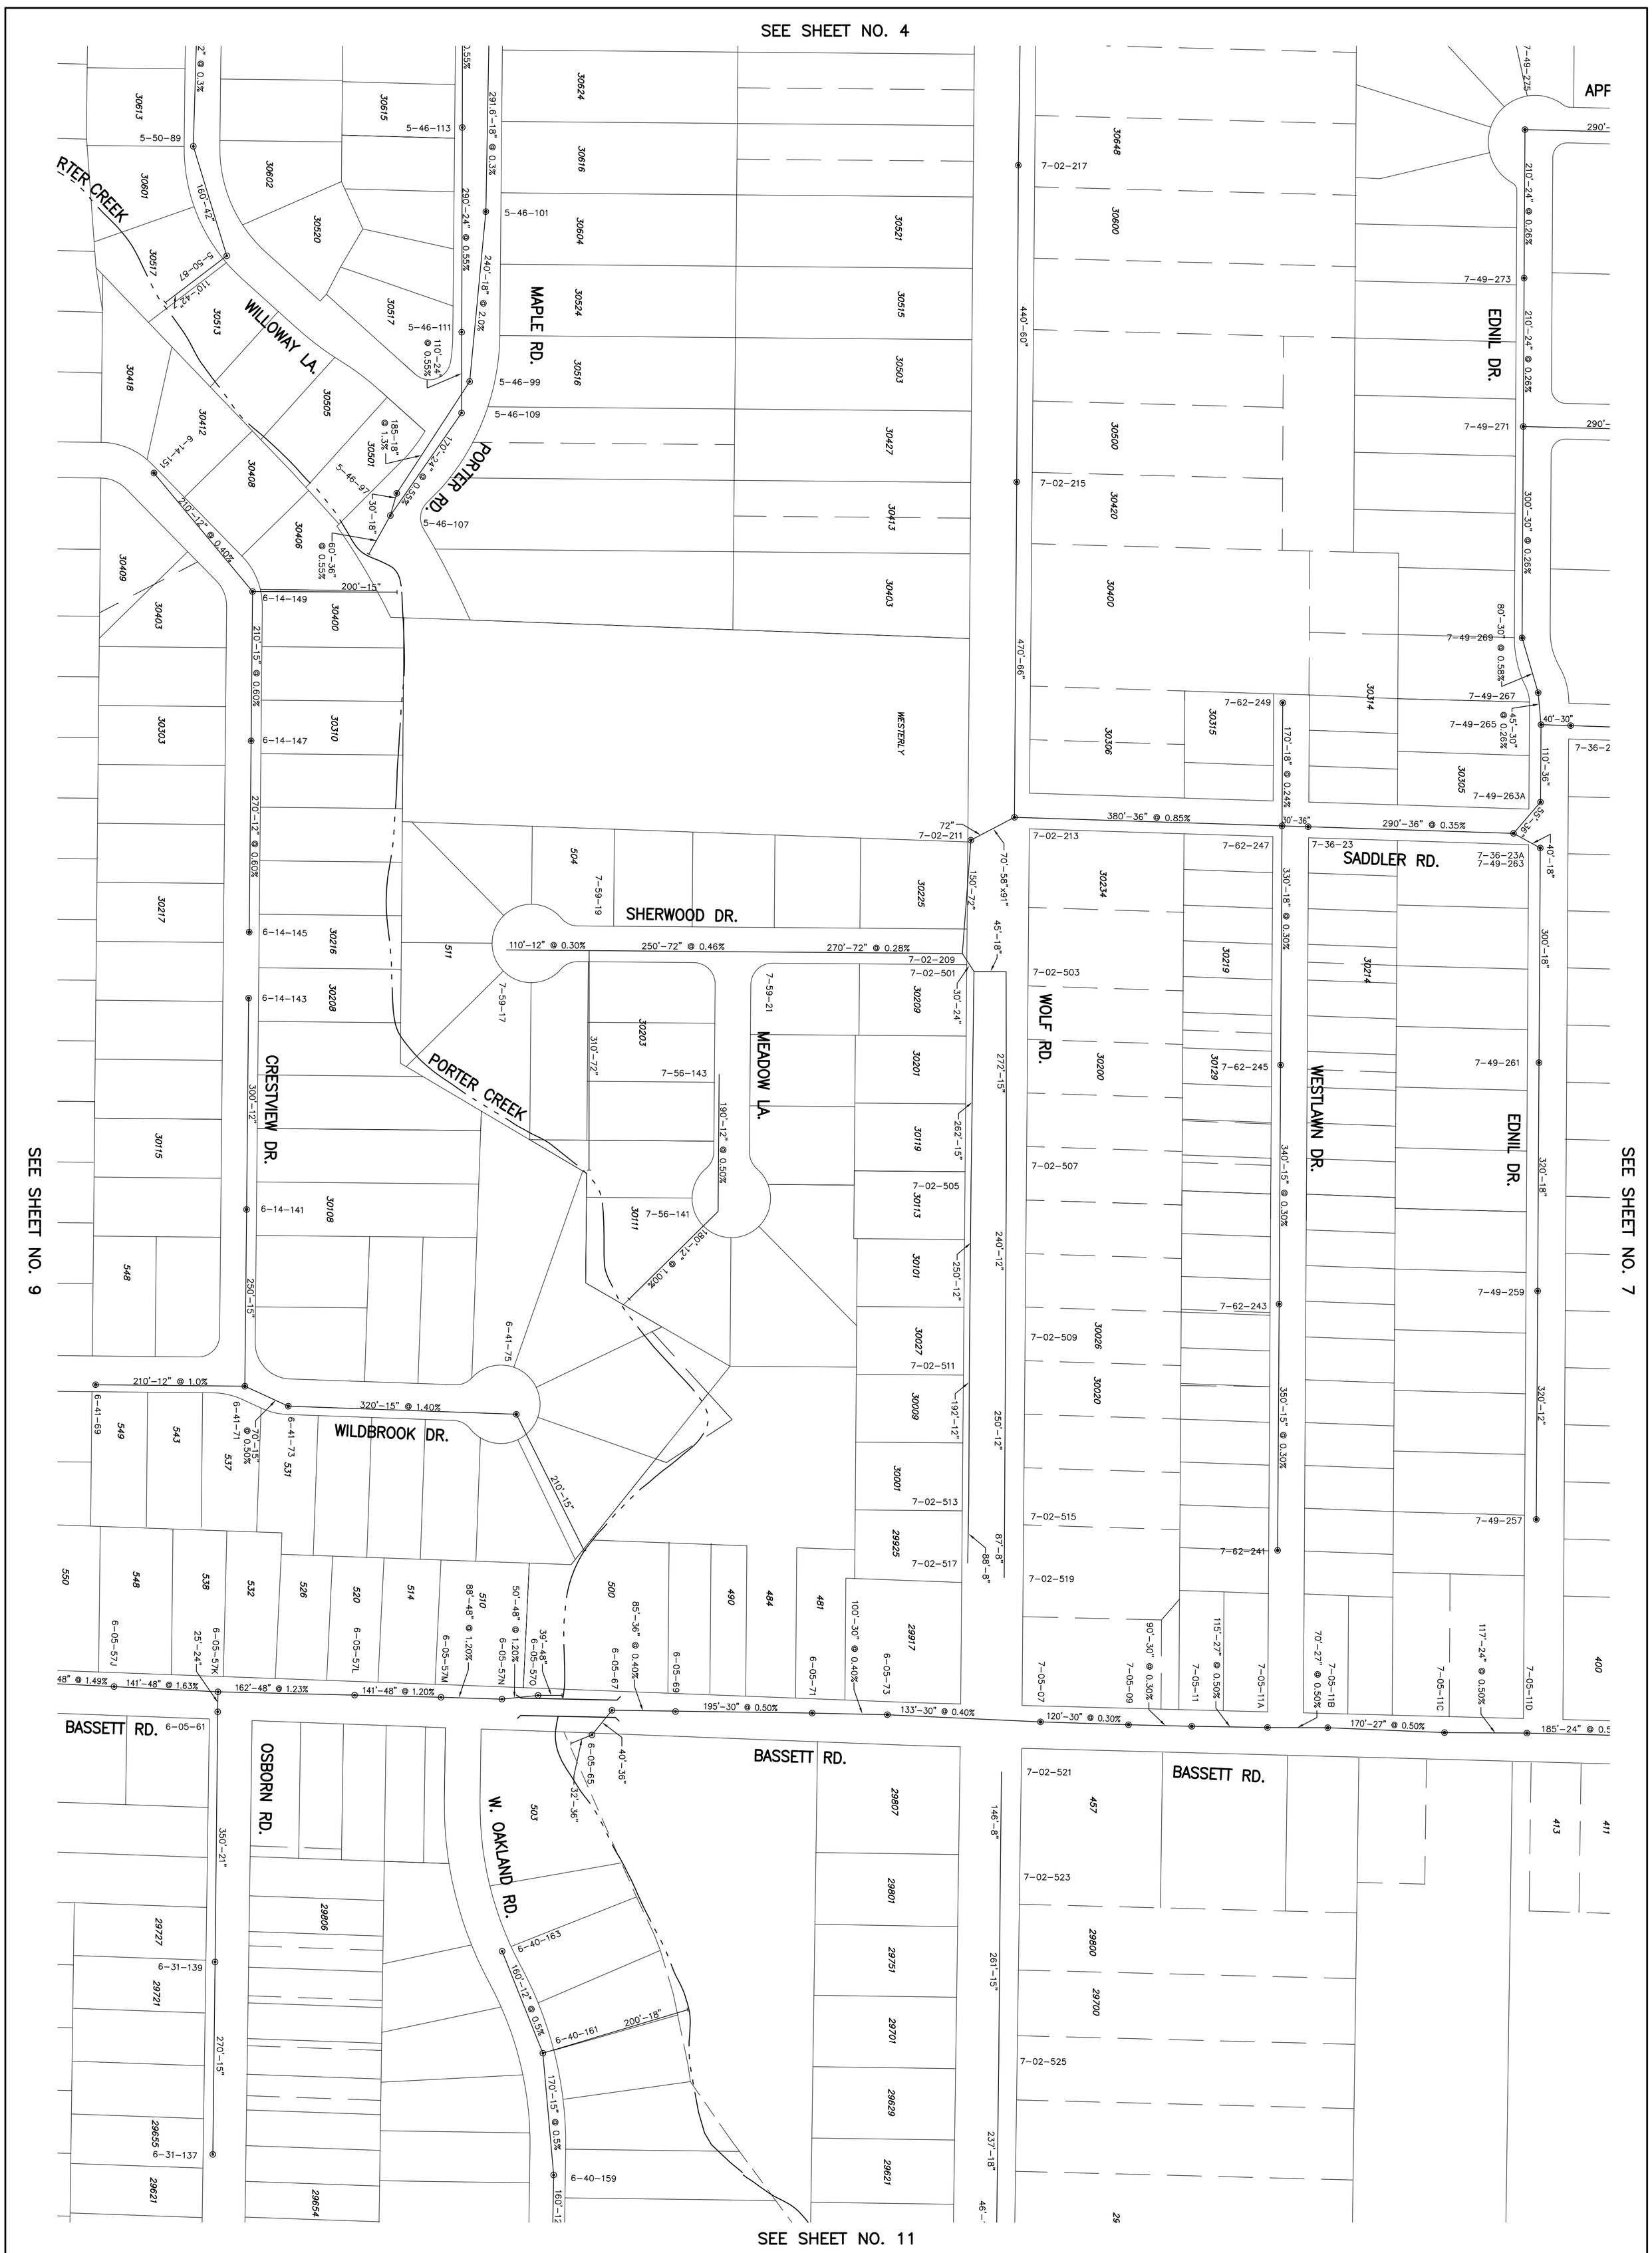

S.S.E.S.	DRAWN BY:	CHECKED BY:	CITY OF BAY VILLAGE
	CONTRACT NUMBER: 852		
DISTRICT-1	⚠ REVISION 1/15/09 SEWER UPDATE		Michael Benza & Associates, Inc.

Consulting Engineers and Surveyors
6820 West Snowville Road
Brecksville, Ohio 44141 Telephone: 216/526-4206

SCALE: 1" = 100'
DATE: 1/31/97
SHEET No. 8 / 26

CITY OF BAY VILLAGE	DRAWN BY:	CHECKED BY:	S.S.E.S.
	CONTRACT NUMBER: 852		DISTRICT-1
	REVISION 1/15/09 SEWER UPDATE		
Michael Benza & Associates, Inc. Consulting Engineers and Surveyors 6820 West Snowville Road Brecksville, Ohio 44141 Telephone: 216/526-4206			SCALE: 1" = 100'
			DATE: 1/31/97
			SHEET No. 9 / 26

P:\Jobs\Active Jobs\4616 Bay Village-General Engineering Services\2000 (Engineering)\Working Drawings\Current Plans\bay-topo-14 03-10-09.dwg, 3/10/2009 9:08:05 AM, CutePDF Writer

SCALE: 1" = 100'	DRAWN BY:	CHECKED BY:	CITY OF BAY VILLAGE
DATE: 1/31/97	CONTRACT NUMBER:	852	Michael Benza & Associates, Inc.
SHEET No. 10 / 26	S.S.E.S.	DISTRICT-1	Consulting Engineers and Surveyors 6820 West Snowville Road Brecksville, Ohio 44141 Telephone: 216/526-4206

P:\Jobs\Active Jobs\4616 Bay Village-General Engineering Services\2000 (Engineering)\Working Drawings\Current Plans\bay-topo-14 03-10-09.dwg, 3/10/2009 9:08:29 AM, CutePDF Writer

CITY OF BAY VILLAGE	DRAWN BY:	CHECKED BY:	Michael Benza & Associates, Inc.
	CONTRACT NUMBER:	852	Consulting Engineers and Surveyors 6820 West Snowville Road Brecksville, Ohio 44141 Telephone: 216/526-4206
	REVISION 1/15/09 SEWER UPDATE		
S.S.E.S.	DISTRICT-1		
SCALE: 1" = 100'	DATE: 1/31/97	SHEET No. 11 / 26	

P:\Jobs\Active Jobs\4616 Bay Village-General Engineering Services\2000 (Engineering)\Working Drawings\Current Plans\bay-topo-14 03-10-09.dwg, 3/10/2009 9:08:53 AM, CutePDF Writer

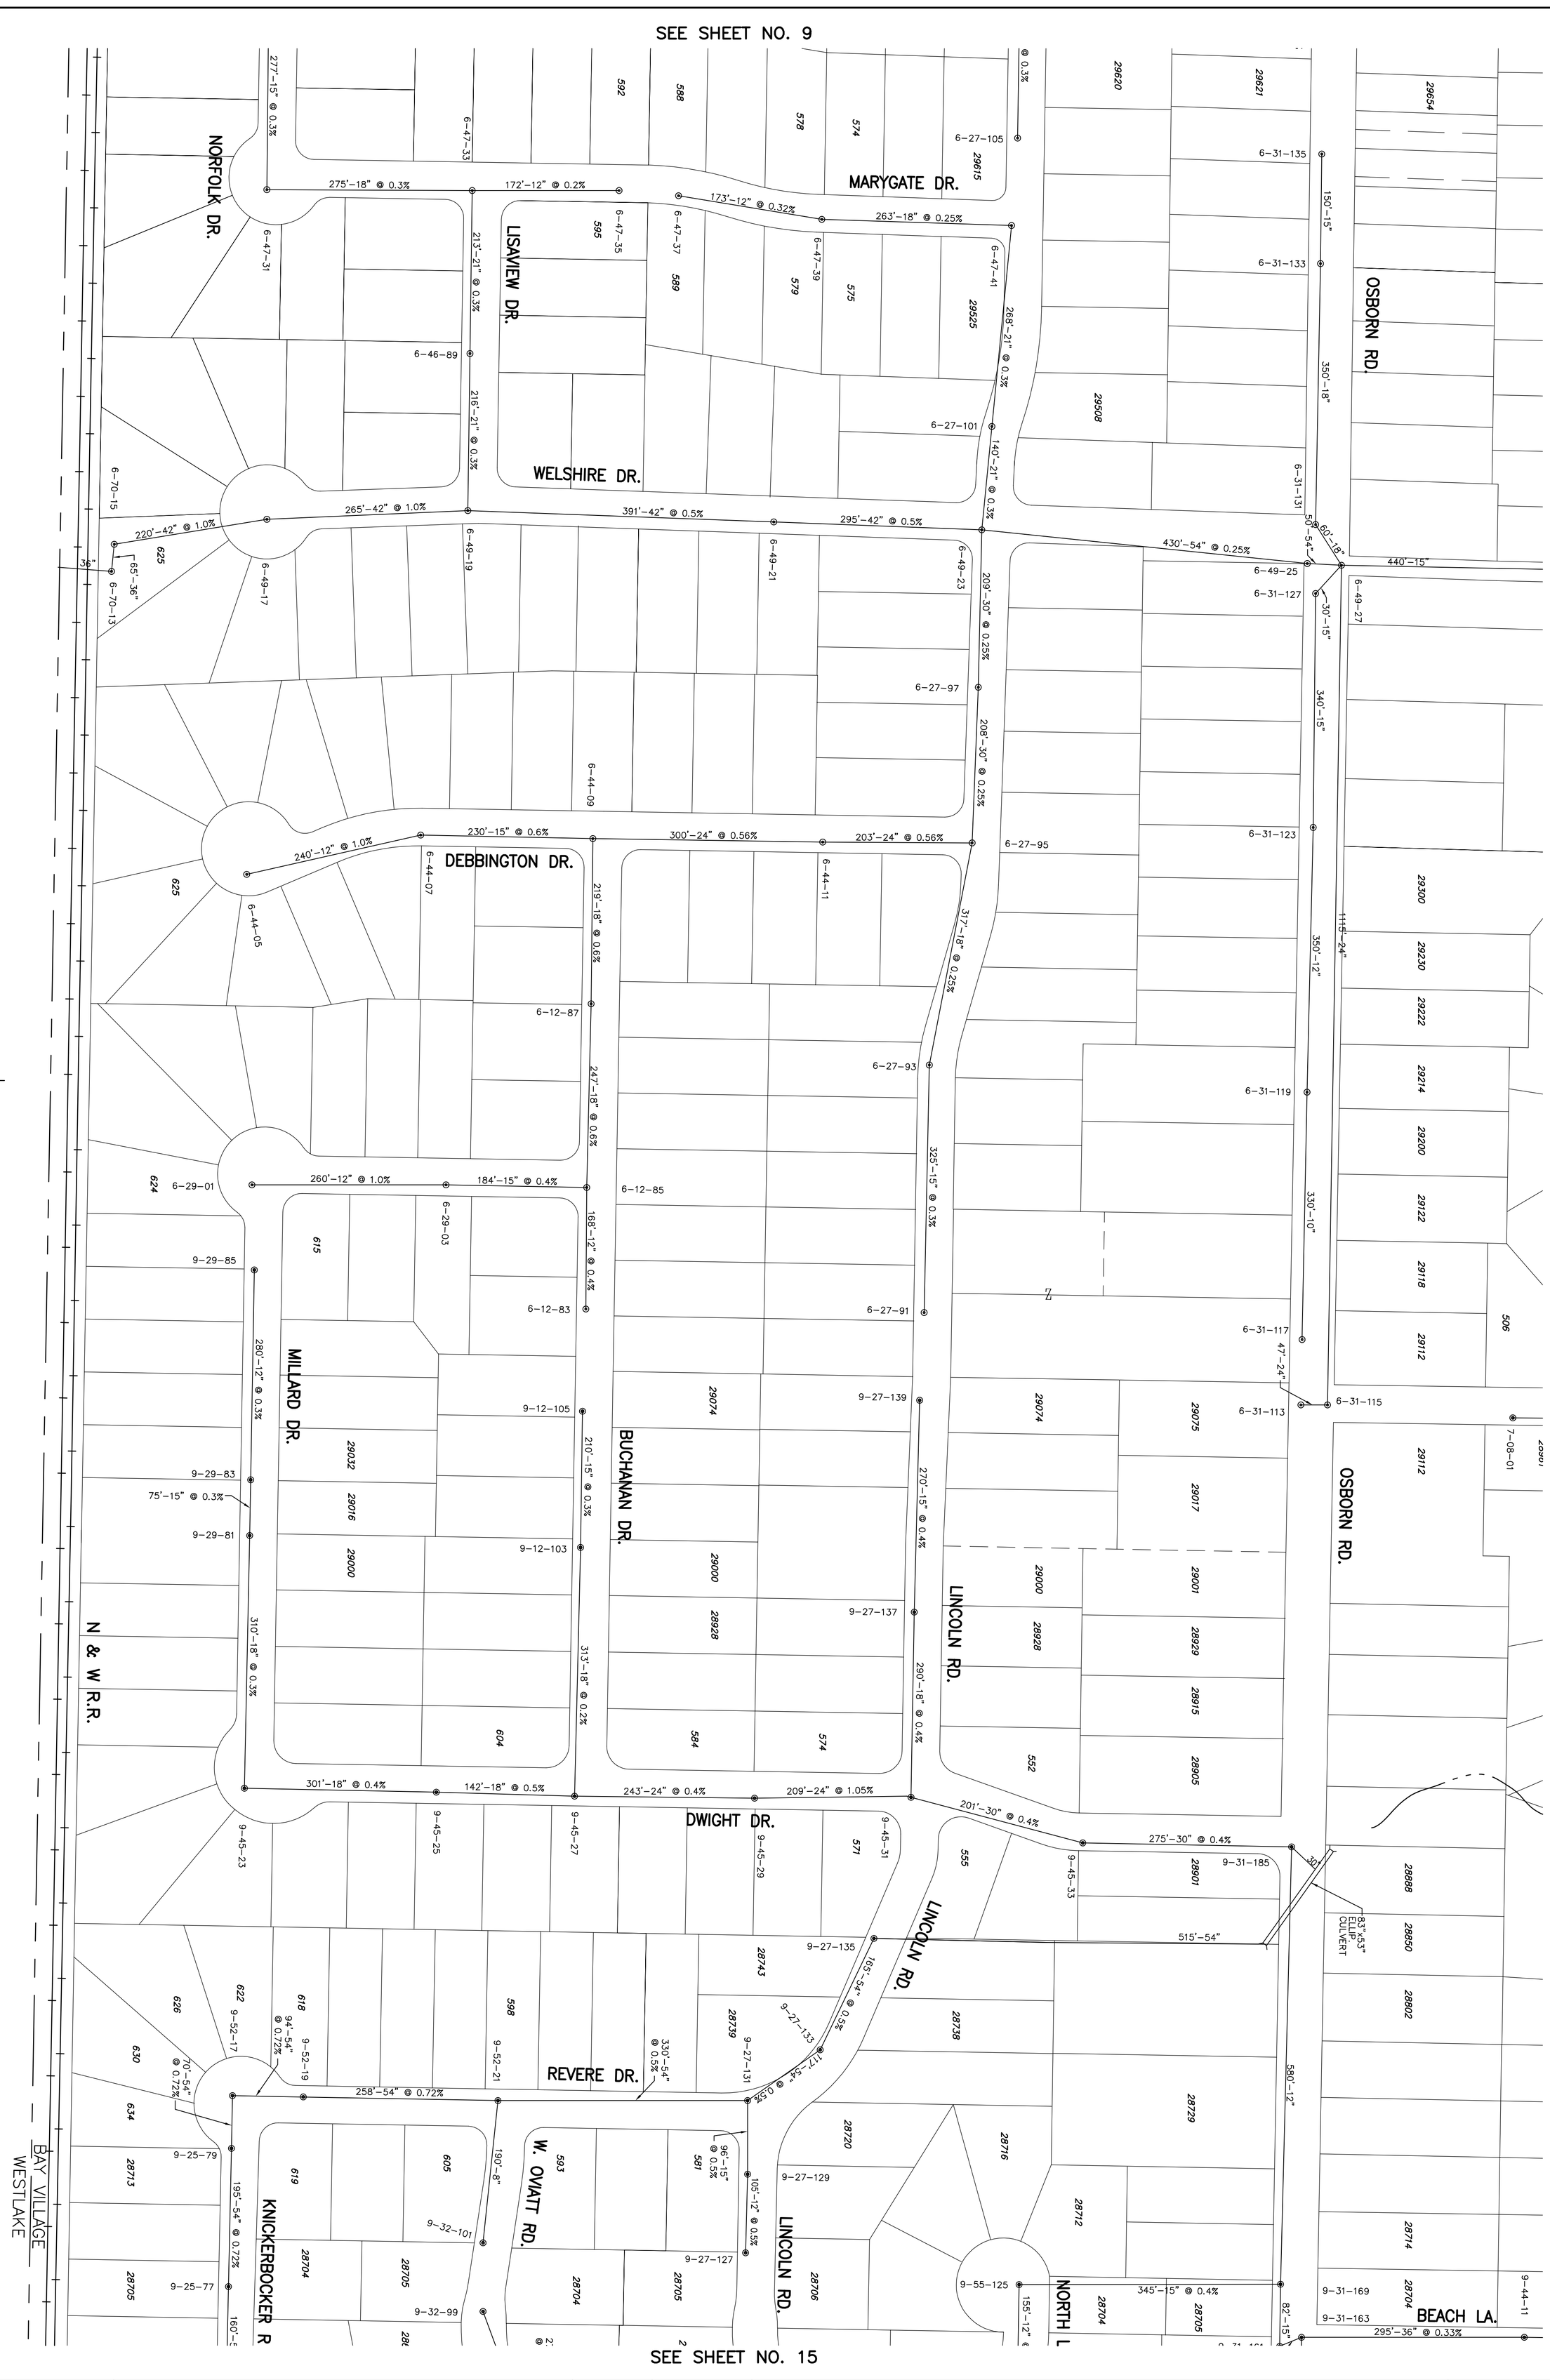

SCALE: 1" = 100'	S.S.E.S.	DRAWN BY: / CHECKED BY:	CITY OF BAY VILLAGE
DATE: 1/31/97		CONTRACT NUMBER: 852	
SHEET No. 12 / 26	DISTRICT-1	1 REVISION 1/15/09 SEWER UPDATE	Michael Benza & Associates, Inc.
			Consulting Engineers and Surveyors 6820 West Snowville Road Brecksville, Ohio 44141 Telephone: 216/526-4206

P:\Jobs\Active Jobs\4616 Bay Village-General Engineering Services\2000 (Engineering)\Working Drawings\Current Plans\bay-topo-14 03-10-09.dwg, 3/10/2009 9:09:12 AM, CutePDF Writer

SHEET No. 13 / 26	DATE: 1/31/97	SCALE: 1" = 100'	S.S.E.S.
			DISTRICT-1

DRAWN BY:	CHECKED BY:
CONTRACT NUMBER:	852

CITY OF BAY VILLAGE

Michael Benza & Associates, Inc.
Consulting Engineers and Surveyors
6820 West Snowville Road
Brecksville, Ohio 44141 Telephone: 216/526-4206

P:\Jobs\Active Jobs\4616 Bay Village-General Engineering Services\2000 (Engineering)\Working Drawings\Current Plans\bay-topo-14 03-10-09.dwg, 3/10/2009 9:09:34 AM, CutePDF Writer

SCALE: 1" = 100'	S.S.E.S.	DRAWN BY: / CHECKED BY:	CITY OF BAY VILLAGE
DATE: 1/31/97		CONTRACT NUMBER: 852	
SHEET No. 14 / 26	DISTRICT-1		Michael Benza & Associates, Inc.

Consulting Engineers and Surveyors
6820 West Snowville Road
Brecksville, Ohio 44141 Telephone: 216/526-4206

P:\Jobs\Active Jobs\4616 Bay Village-General Engineering Services\2000 (Engineering)\Working Drawings\Current Plans\bay-topo-14 03-10-09.dwg, 3/10/2009 9:09:54 AM, CutePDF Writer

CITY OF BAY VILLAGE

S.S.E.S.

DISTRICT-1

SCALE: 1" = 100'

DATE: 1/31/97

SHEET No. 15 / 26

DRAWN BY:

CHECKED BY:

CONTRACT NUMBER: 852

Michael Benza & Associates, Inc.
Consulting Engineers and Surveyors
6820 West Snowville Road
Brecksville, Ohio 44141 Telephone: 216/526-4206

P:\Jobs\Active Jobs\4616 Bay Village-General Engineering Services\2000 (Engineering)\Working Drawings\Current Plans\bay-topo-14 03-10-09.dwg, 3/10/2009 9:10:16 AM, CutePDF Writer

SEE SHEET NO. 19

SCALE: 1" = 100'	DATE: 1/31/97	SHEET No. 16 / 26	
S.S.E.S.	DISTRICT-1		
DRAWN BY:	CHECKED BY:	CONTRACT NUMBER: 852	
CITY OF BAY VILLAGE			

Michael Benza & Associates, Inc.
Consulting Engineers and Surveyors
6820 West Snowville Road
Brecksville, Ohio 44141 Telephone: 216/526-4206

P:\Jobs\Active Jobs\4616 Bay Village-General Engineering Services\2000 (Engineering)\Working Drawings\Current Plans\bay-topo-14 03-10-09.dwg, 3/10/2009 9:10:37 AM, CutePDF Writer

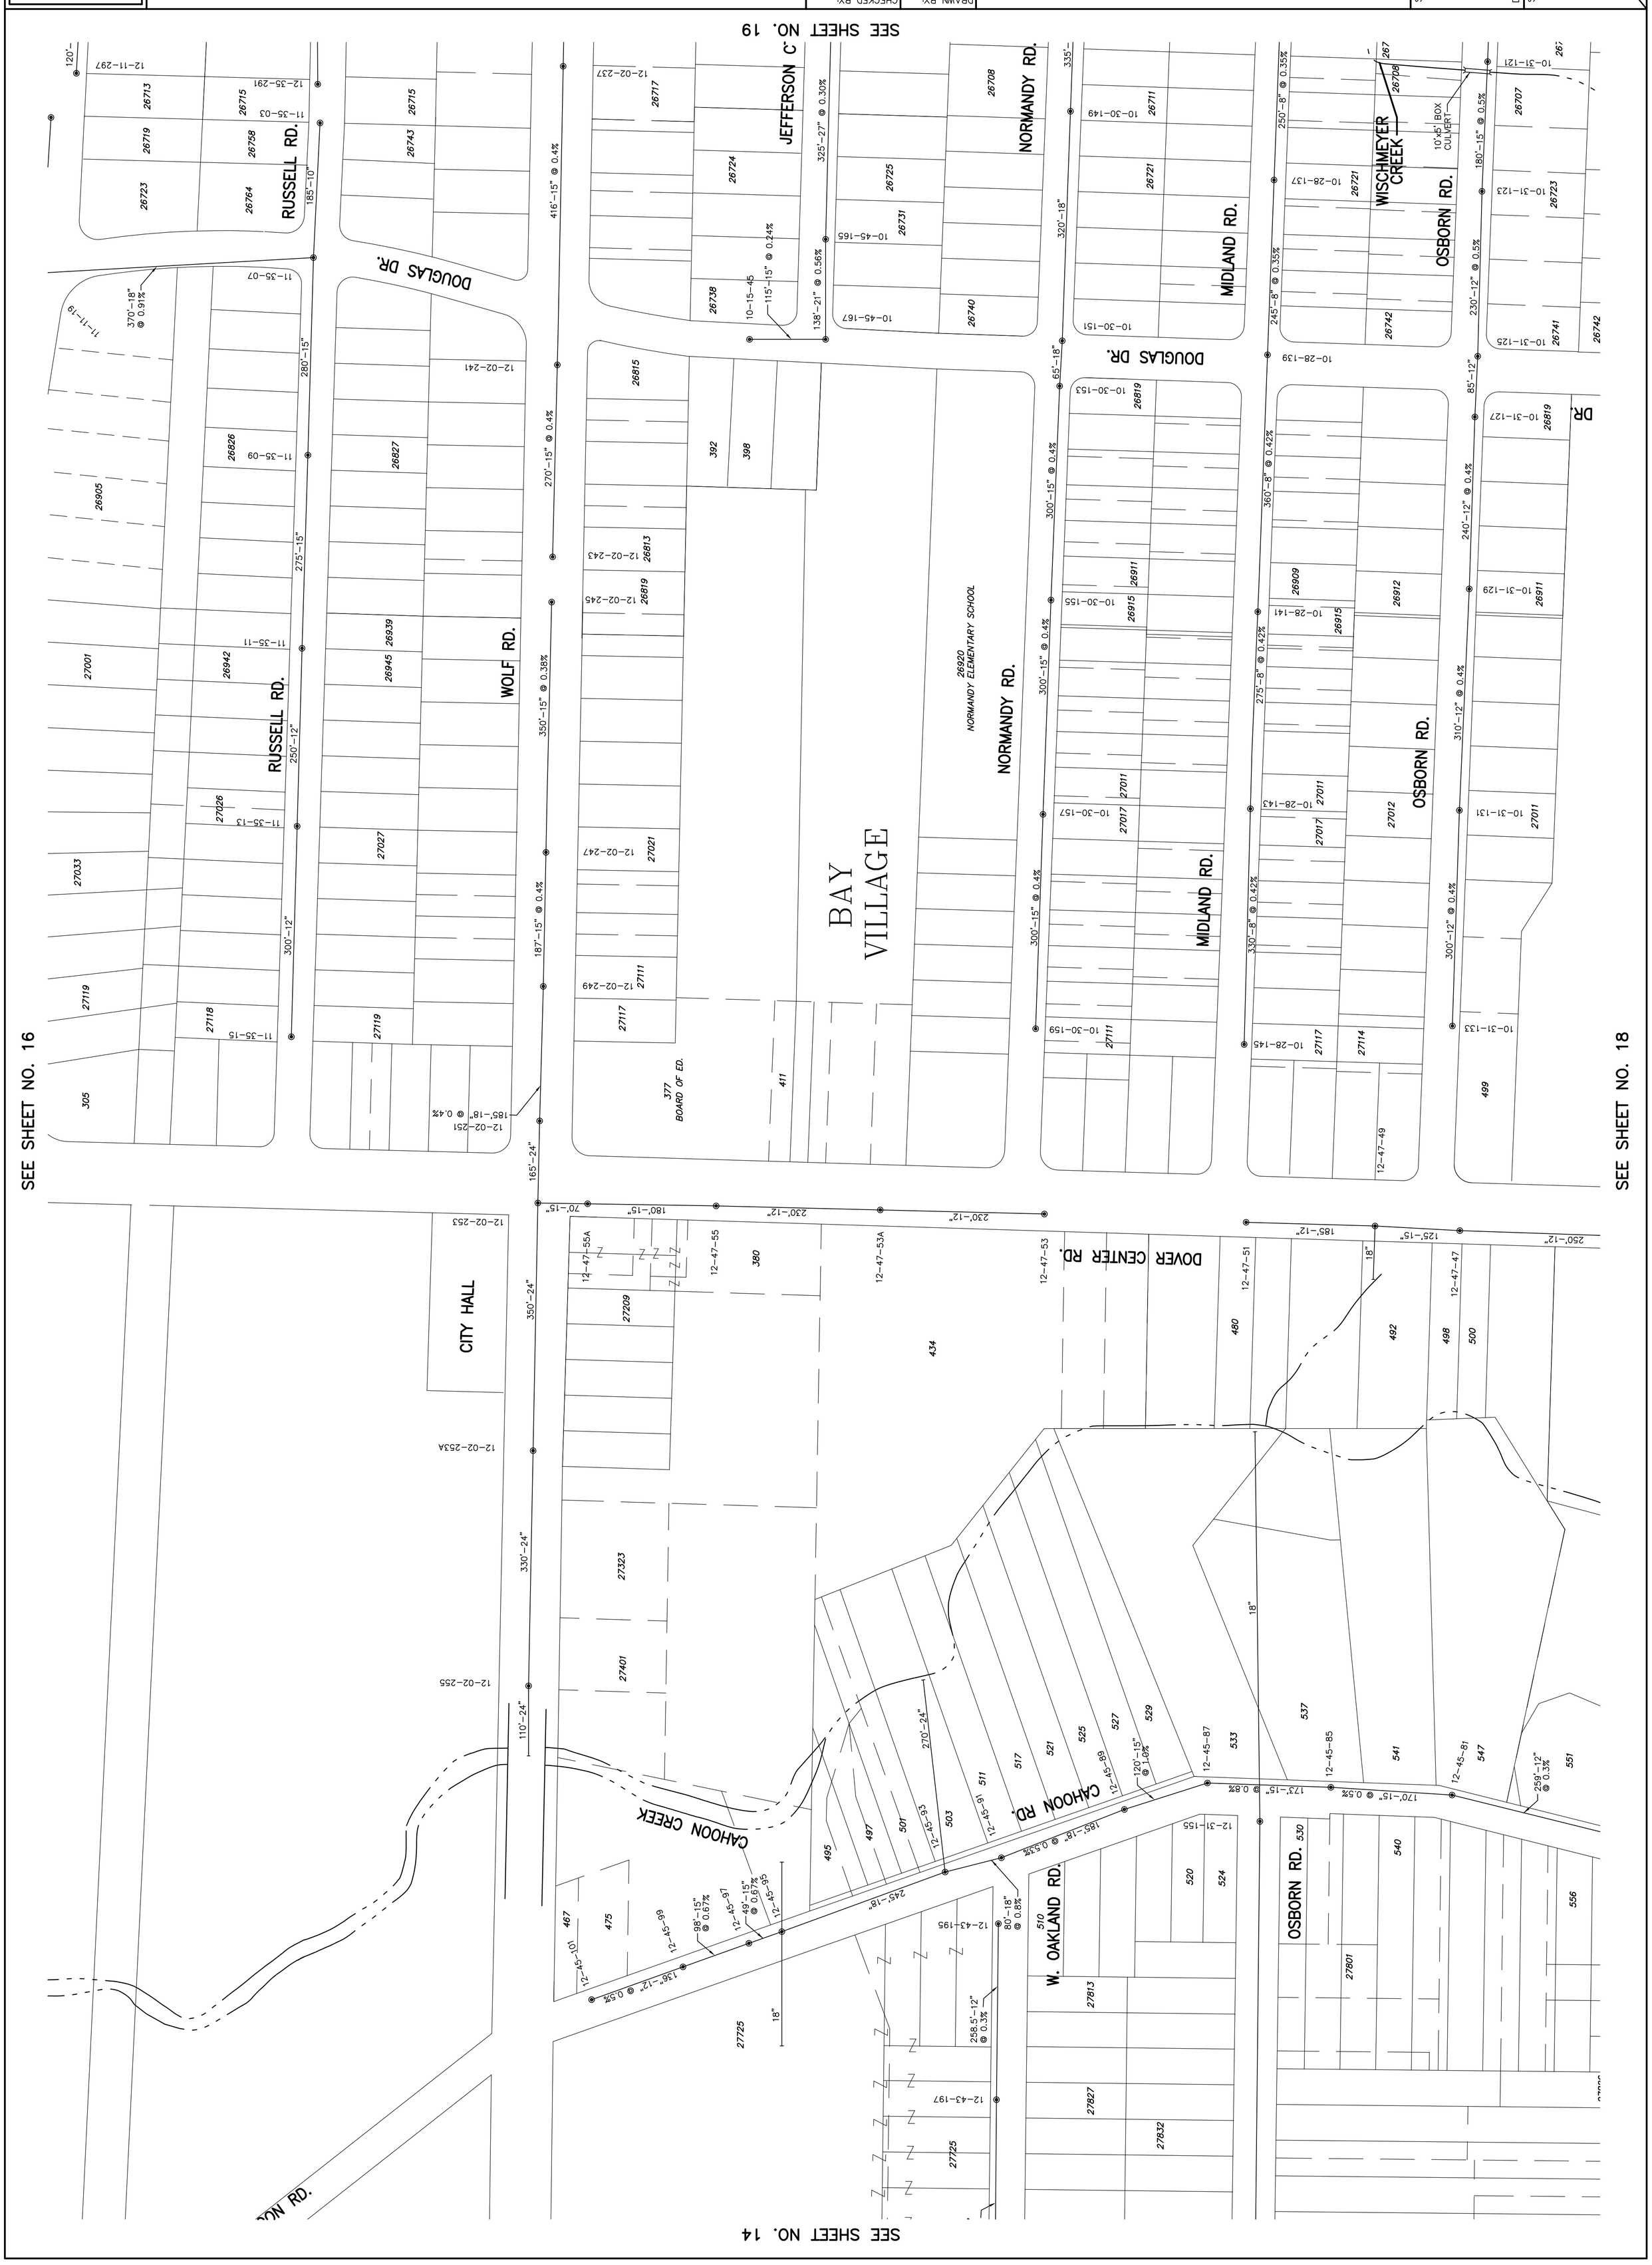

P:\Jobs\Active Jobs\4616 Bay Village-General Engineering Services\2000 (Engineering)\Working Drawings\Current Plans\bay-topo-14 03-10-09.dwg, 3/10/2009 9:11:03 AM, CutePDF Writer

CITY OF BAY VILLAGE

Michael Benza & Associates, Inc.
Consulting Engineers and Surveyors
6820 West Snowville Road
Brecksville, Ohio 44141 Telephone: 216/526-4206

CONTRACT NUMBER: 852
DRAWN BY:
CHECKED BY:

S.S.E.S.

DISTRICT-1

SCALE: 1" = 100'
DATE: 1/31/97
SHEET No. 18 / 26

P:\Jobs\Active Jobs\4616 Bay Village-General Engineering Services\2000 (Engineering)\Working Drawings\Current Plans\bay-topo-14 03-10-09.dwg, 3/10/2009 9:11:22 AM, CutePDF Writer

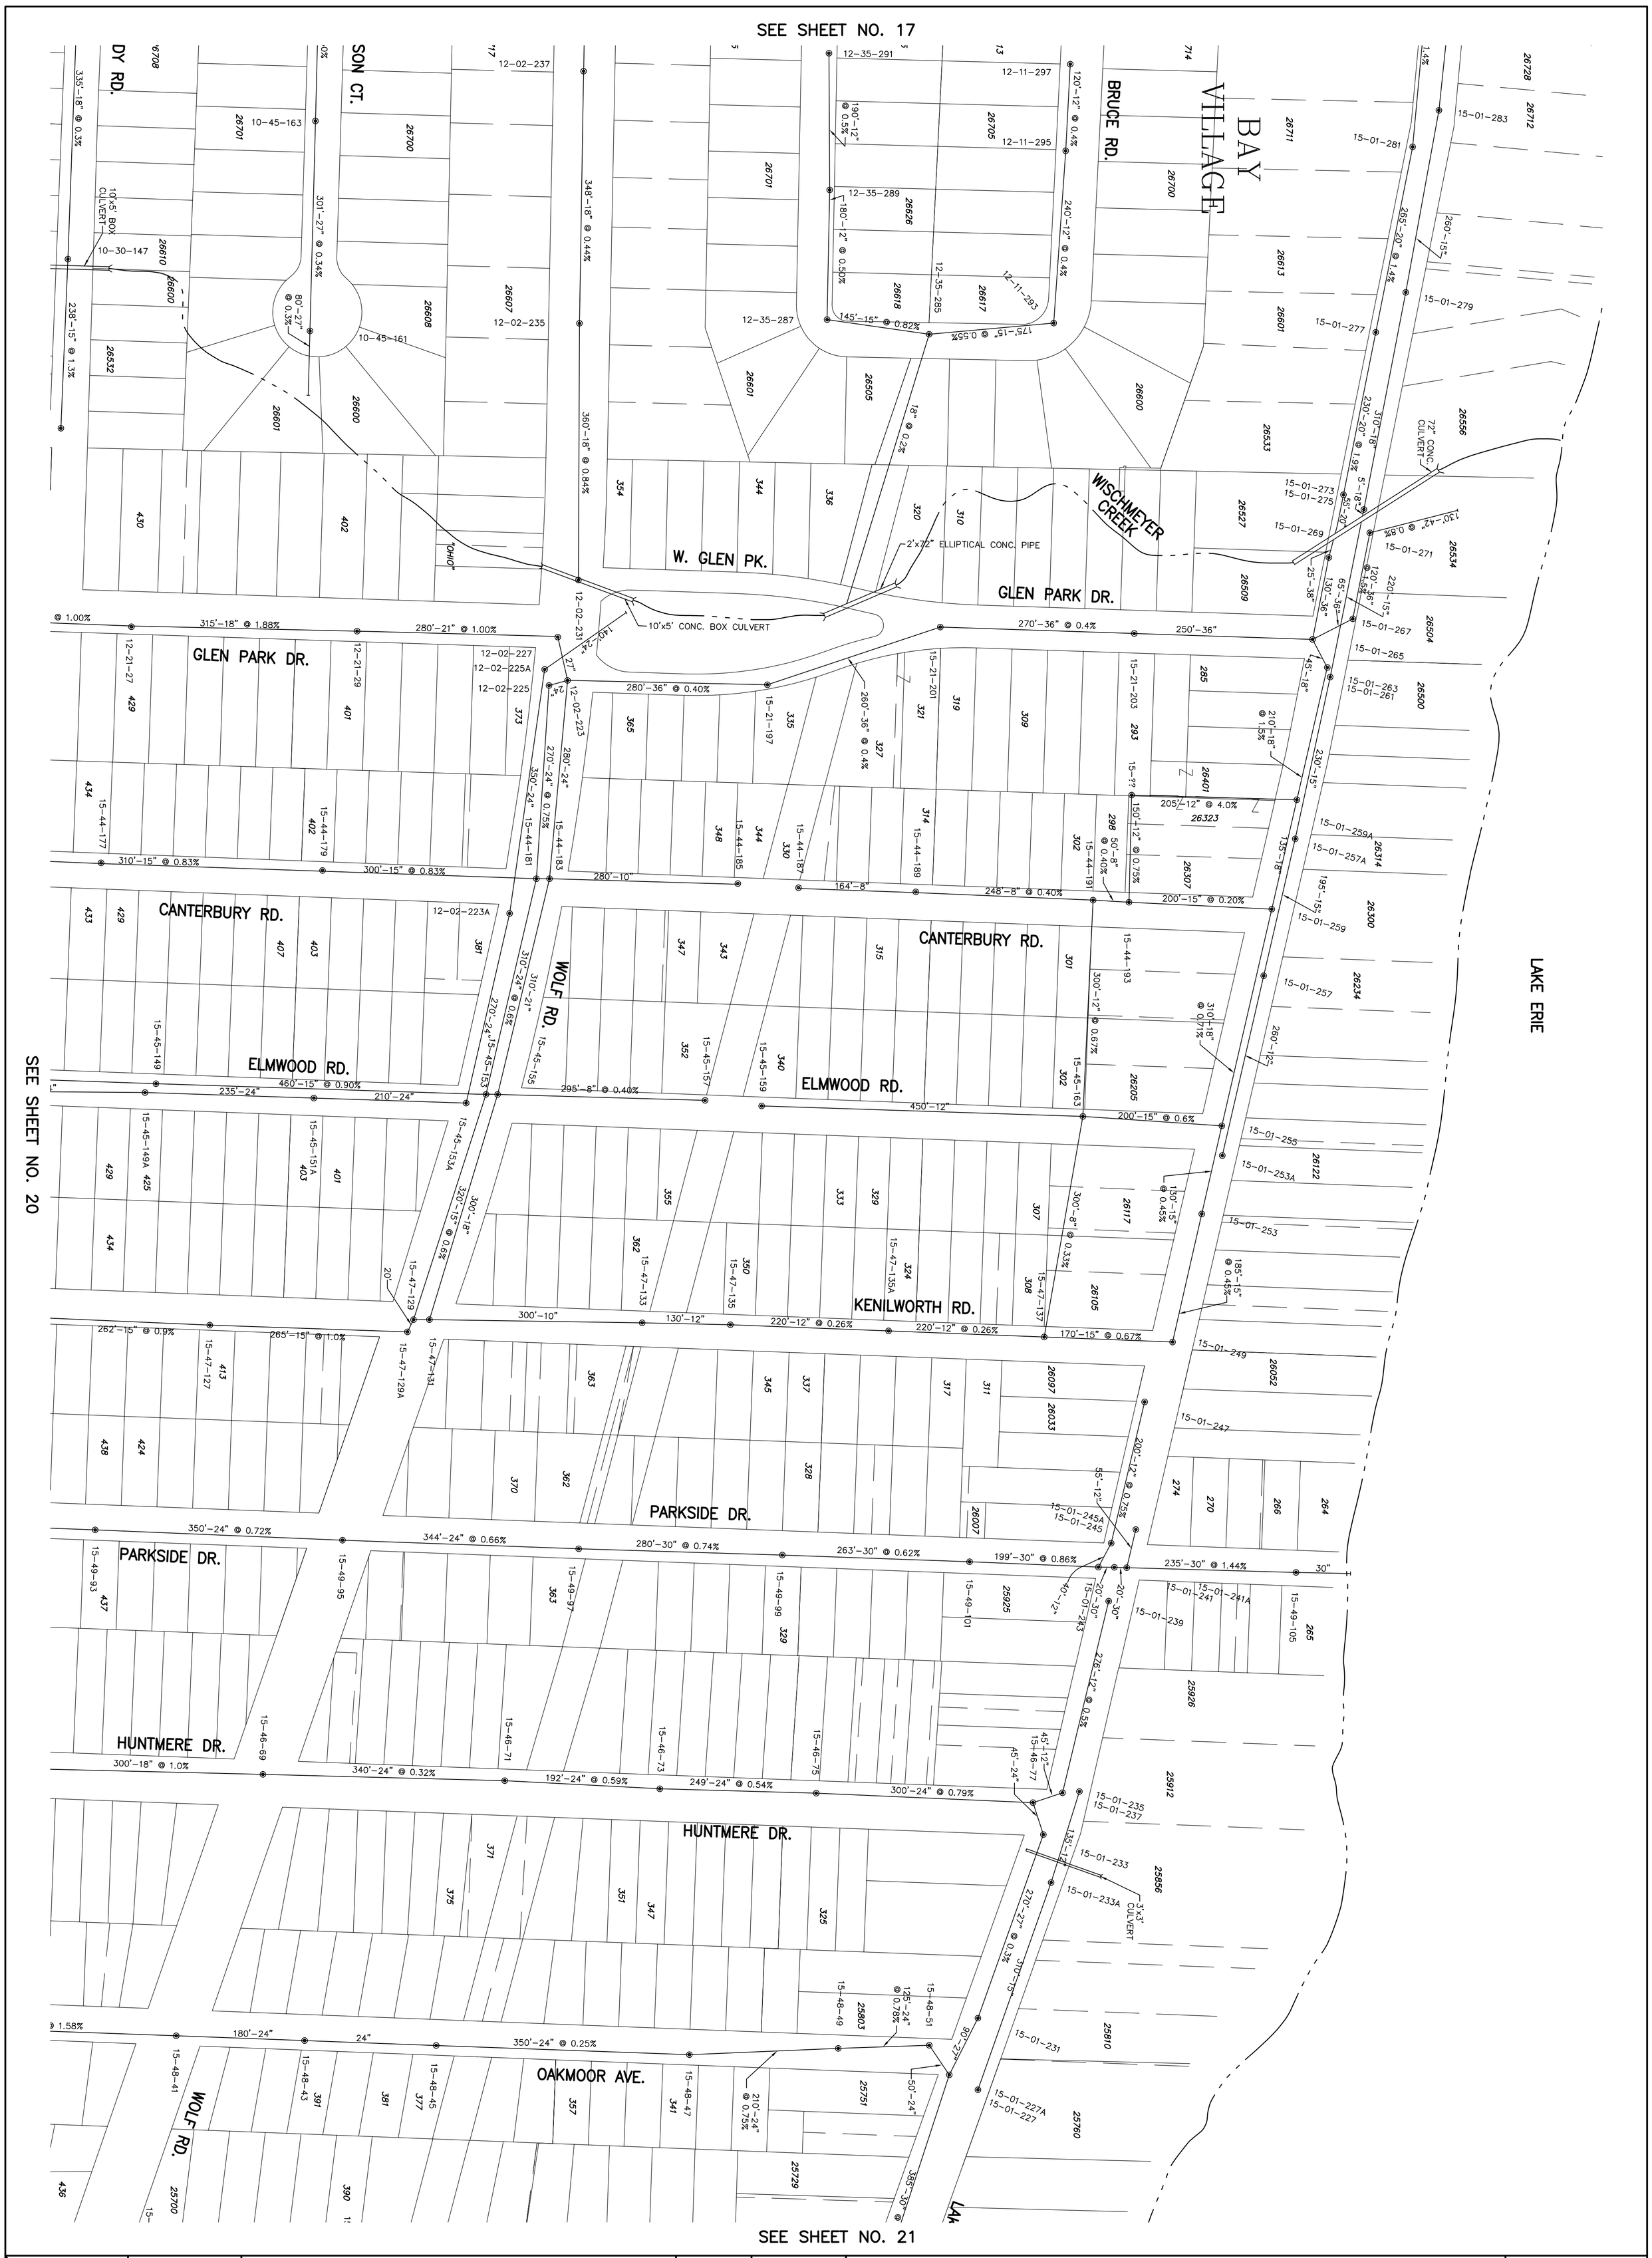

SHEET No. 19 / 26	DATE: 1/31/97	SCALE: 1" = 100'	S.S.E.S.
DISTRICT-1	DRAWN BY:	CHECKED BY:	CONTRACT NUMBER: 852

CITY OF BAY VILLAGE

Michael Benza & Associates, Inc.
Consulting Engineers and Surveyors
6820 West Snowville Road
Brecksville, Ohio 44141 Telephone: 216/526-4206

P:\Jobs\Active Jobs\4616 Bay Village-General Engineering Services\2000 (Engineering)\Working Drawings\Current Plans\bay-topo-14 03-10-09.dwg, 3/10/2009 9:11:39 AM, CutePDF Writer

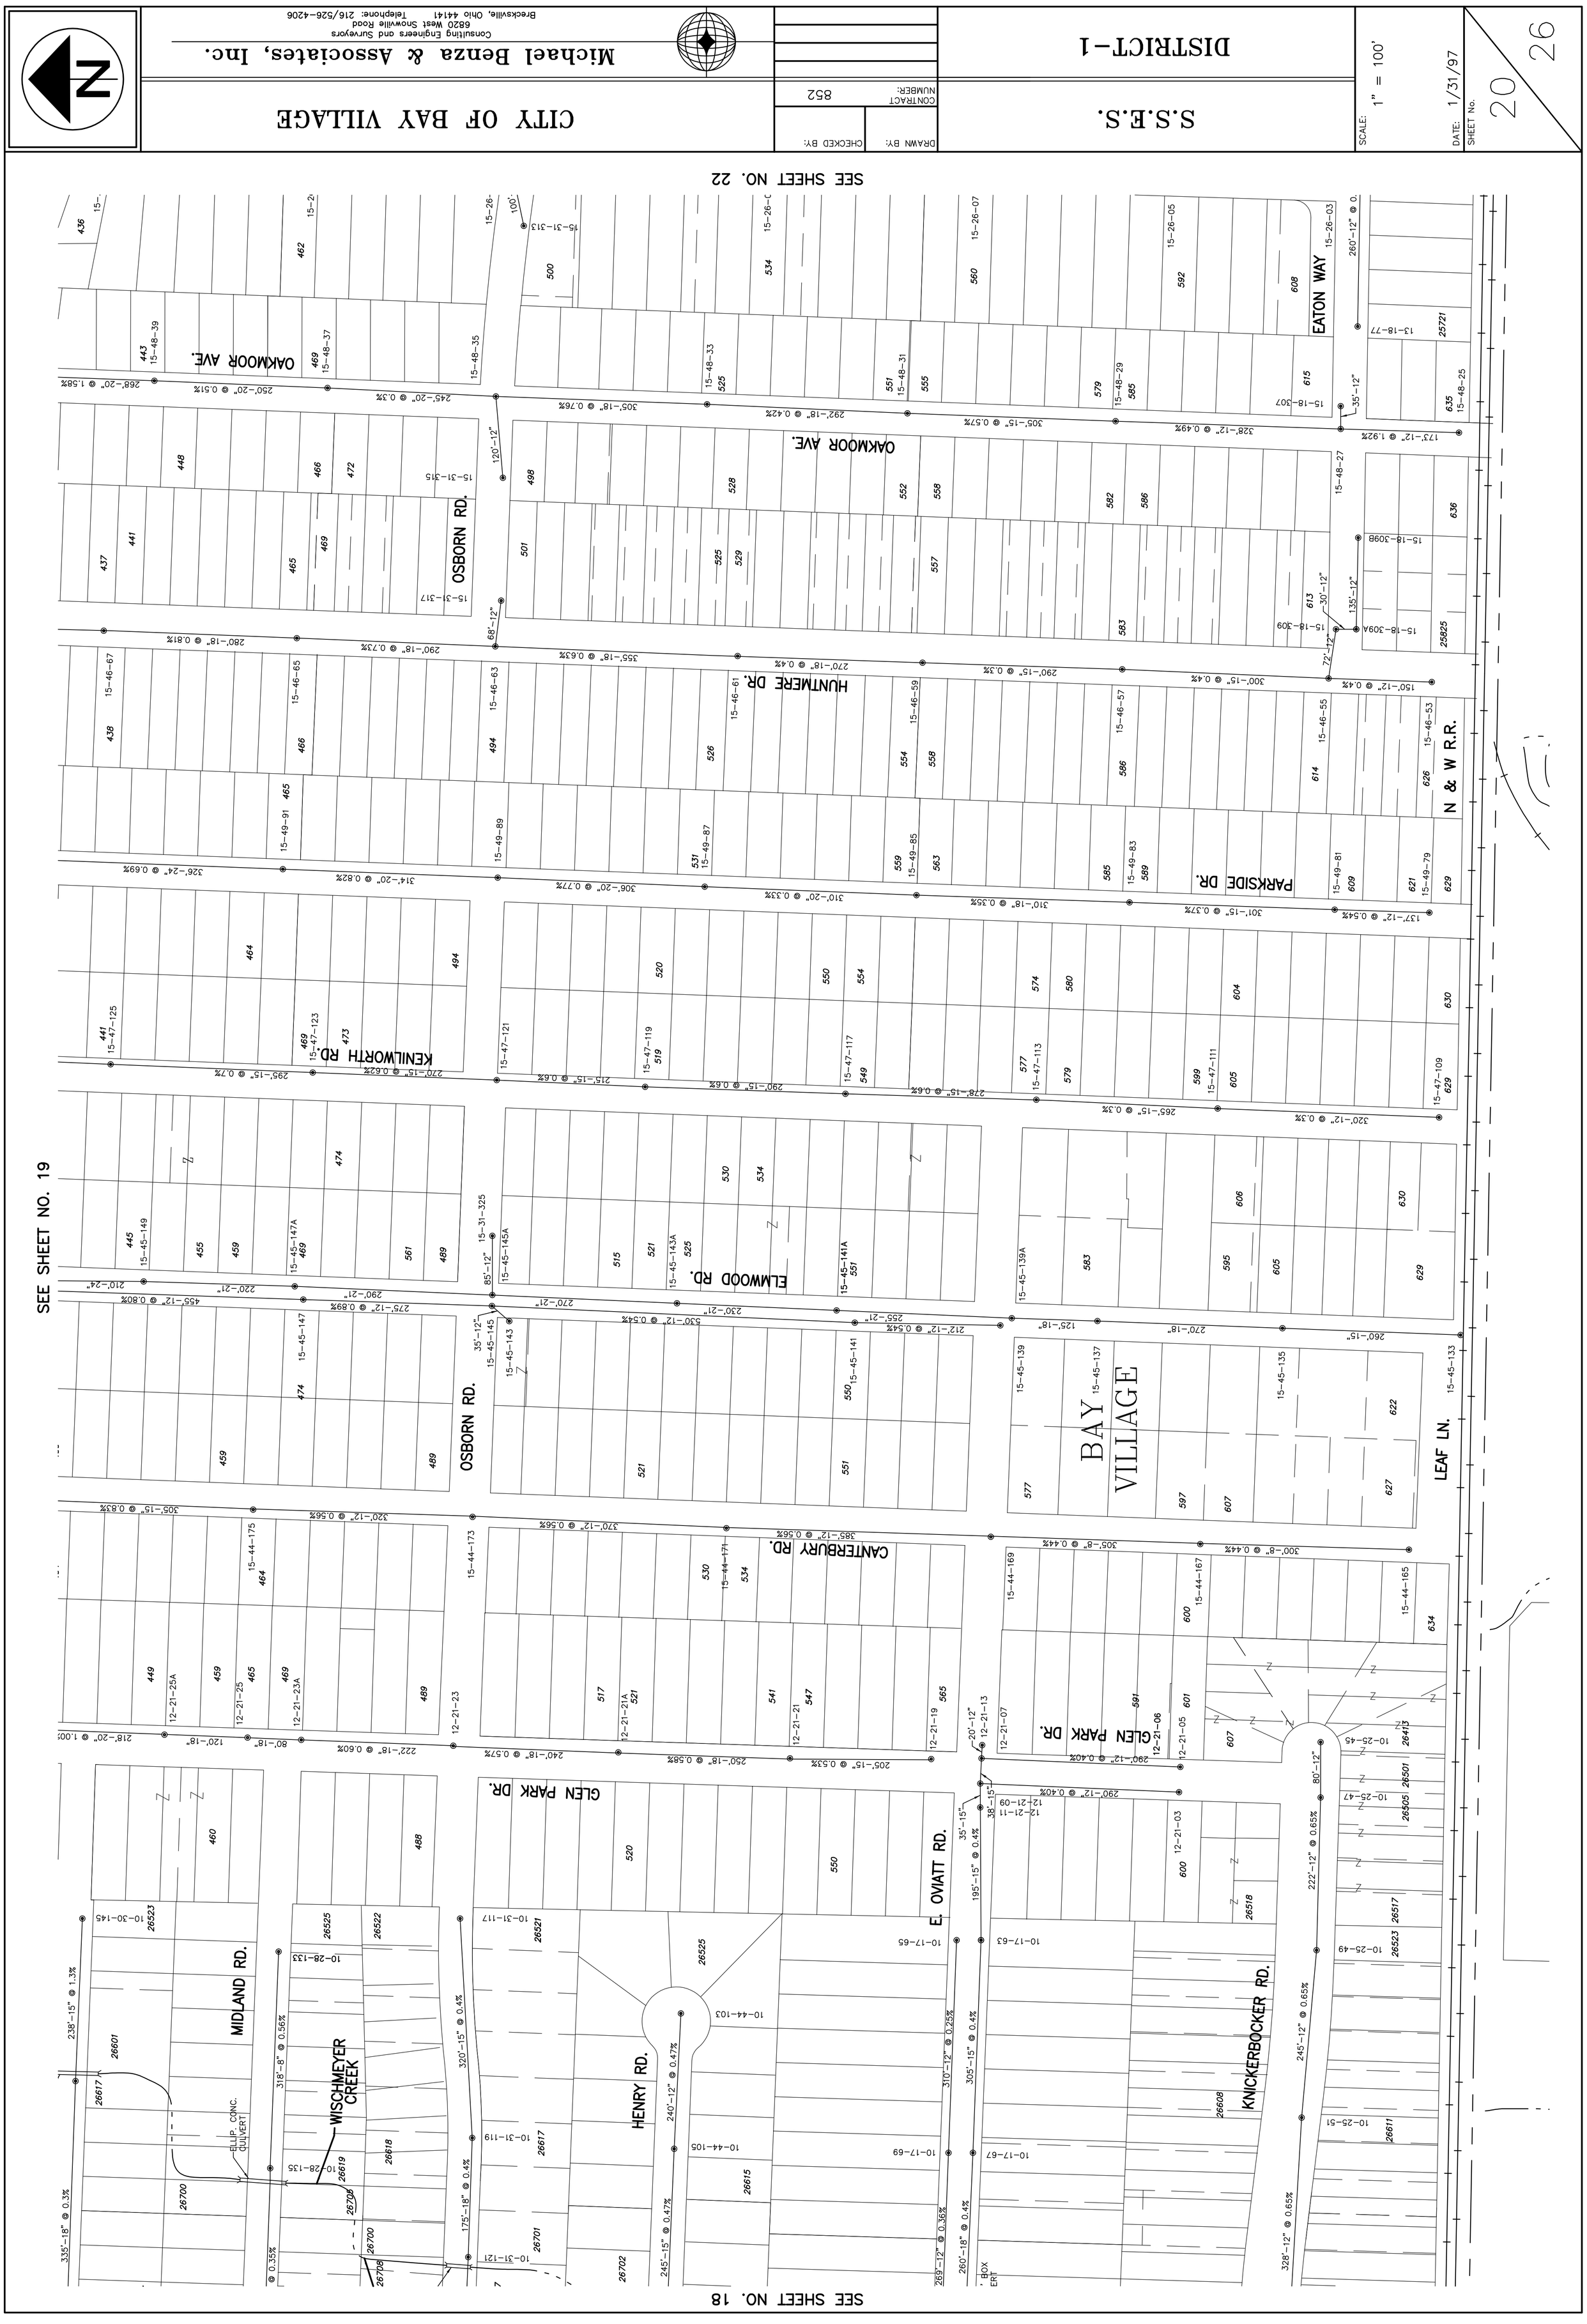

P:\Jobs\Active Jobs\4616 Bay Village-General Engineering Services\2000 (Engineering)\Working Drawings\Current Plans\bay-topo-14 03-10-09.dwg, 3/10/2009 9:12:01 AM, CutePDF Writer

CITY OF BAY VILLAGE	S.S.E.S.	DISTRICT-1	SCALE: 1" = 100'
Michael Benza & Associates, Inc. Consulting Engineers and Surveyors 6820 West Snowville Road Brecksville, Ohio 44141 Telephone: 216/526-4206	DRAWN BY: / CHECKED BY:	CONTRACT NUMBER: 852	DATE: 1/31/97
			SHEET No. 21 / 26

P:\Jobs\Active Jobs\4616 Bay Village-General Engineering Services\2000 (Engineering)\Working Drawings\Current Plans\bay-topo-14 03-10-09.dwg, 3/10/2009 9:12:21 AM, CutePDF Writer

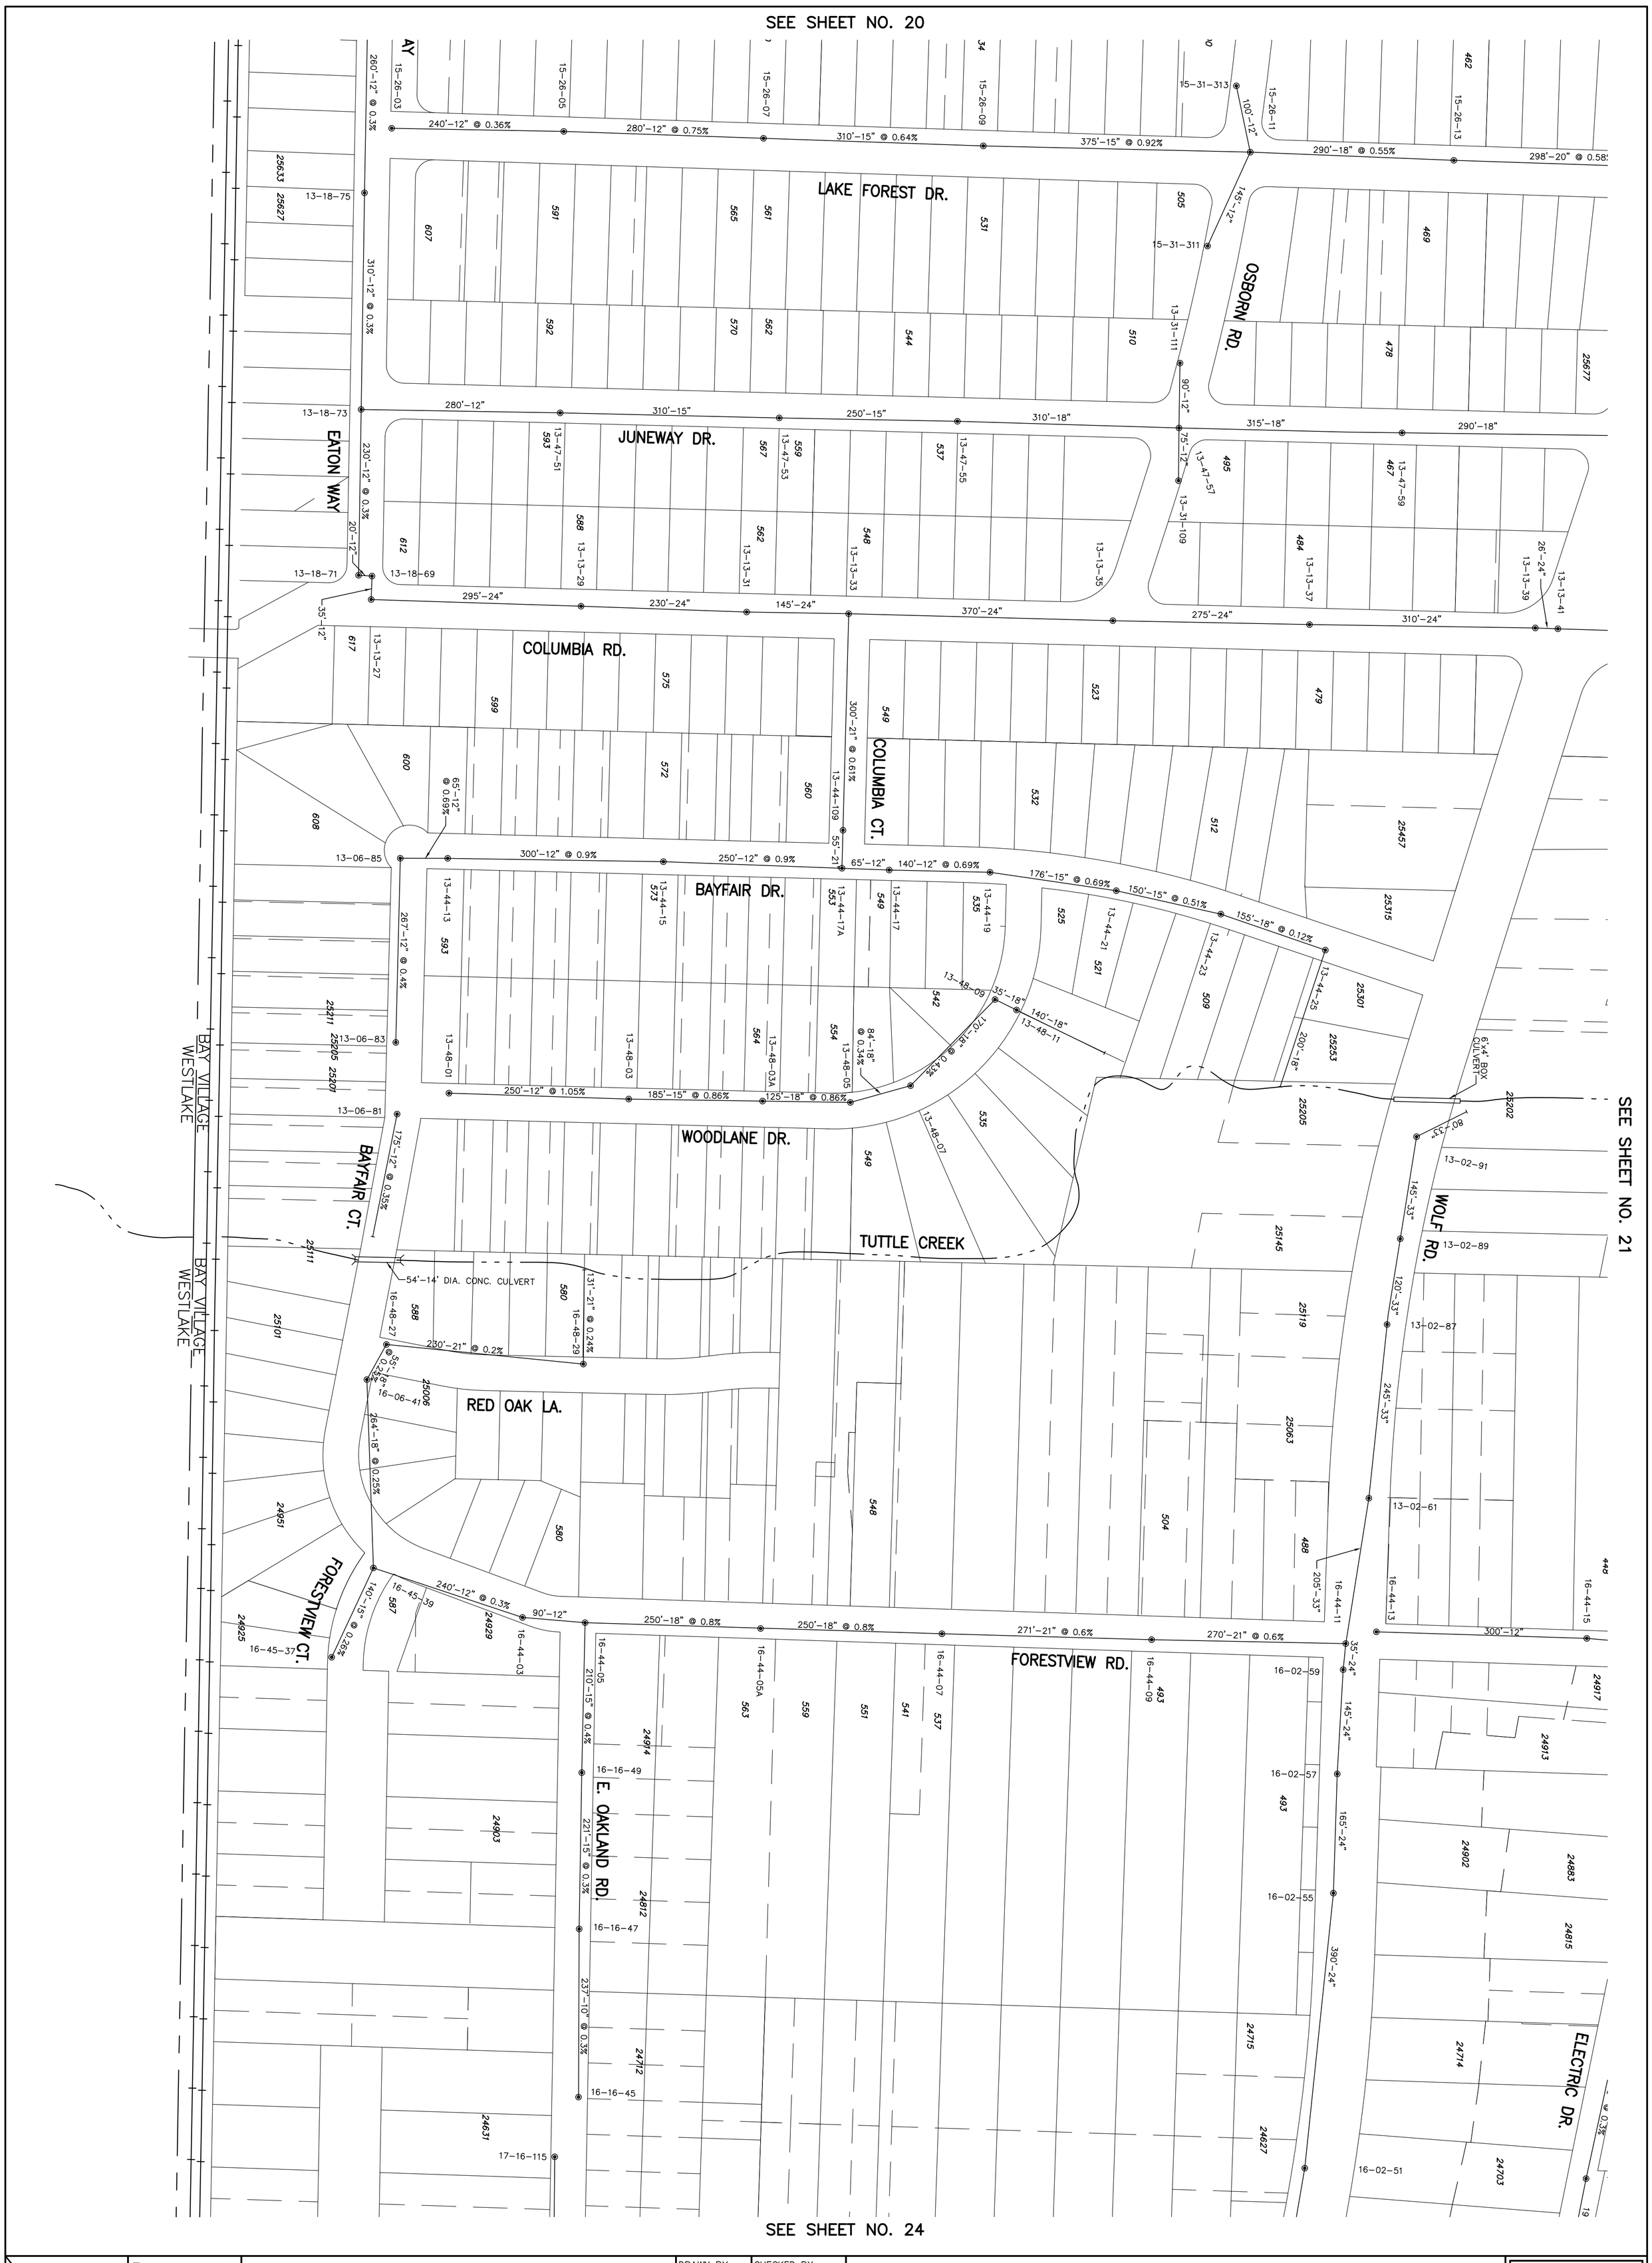

S.S.E.S.	DRAWN BY:	CHECKED BY:	CITY OF BAY VILLAGE
	CONTRACT NUMBER: 852		
DISTRICT-1			Michael Benza & Associates, Inc.

Consulting Engineers and Surveyors
6820 West Snowville Road
Brecksville, Ohio 44141 Telephone: 216/526-4206

SCALE: 1" = 100'
DATE: 1/31/97
SHEET No. 22 / 26

P:\Jobs\Active Jobs\4616 Bay Village-General Engineering Services\2000 (Engineering)\Working Drawings\Current Plans\bay-topo-14 03-10-09.dwg, 3/10/2009 9:12:40 AM, CutePDF Writer

CITY OF BAY VILLAGE	DRAWN BY:	CHECKED BY:	
	CONTRACT NUMBER:	852	
Michael Benza & Associates, Inc.			
Consulting Engineers and Surveyors 6820 West Snowville Road Brecksville, Ohio 44141 Telephone: 216/526-4206			

S.S.E.S.

DISTRICT-1

SCALE: 1" = 100'

DATE: 1/31/97

SHEET No. 23 / 26

P:\Jobs\Active Jobs\4616 Bay Village-General Engineering Services\2000 (Engineering)\Working Drawings\Current Plans\bay-topo-14 03-10-09.dwg, 3/10/2009 9:13:03 AM, CutePDF Writer

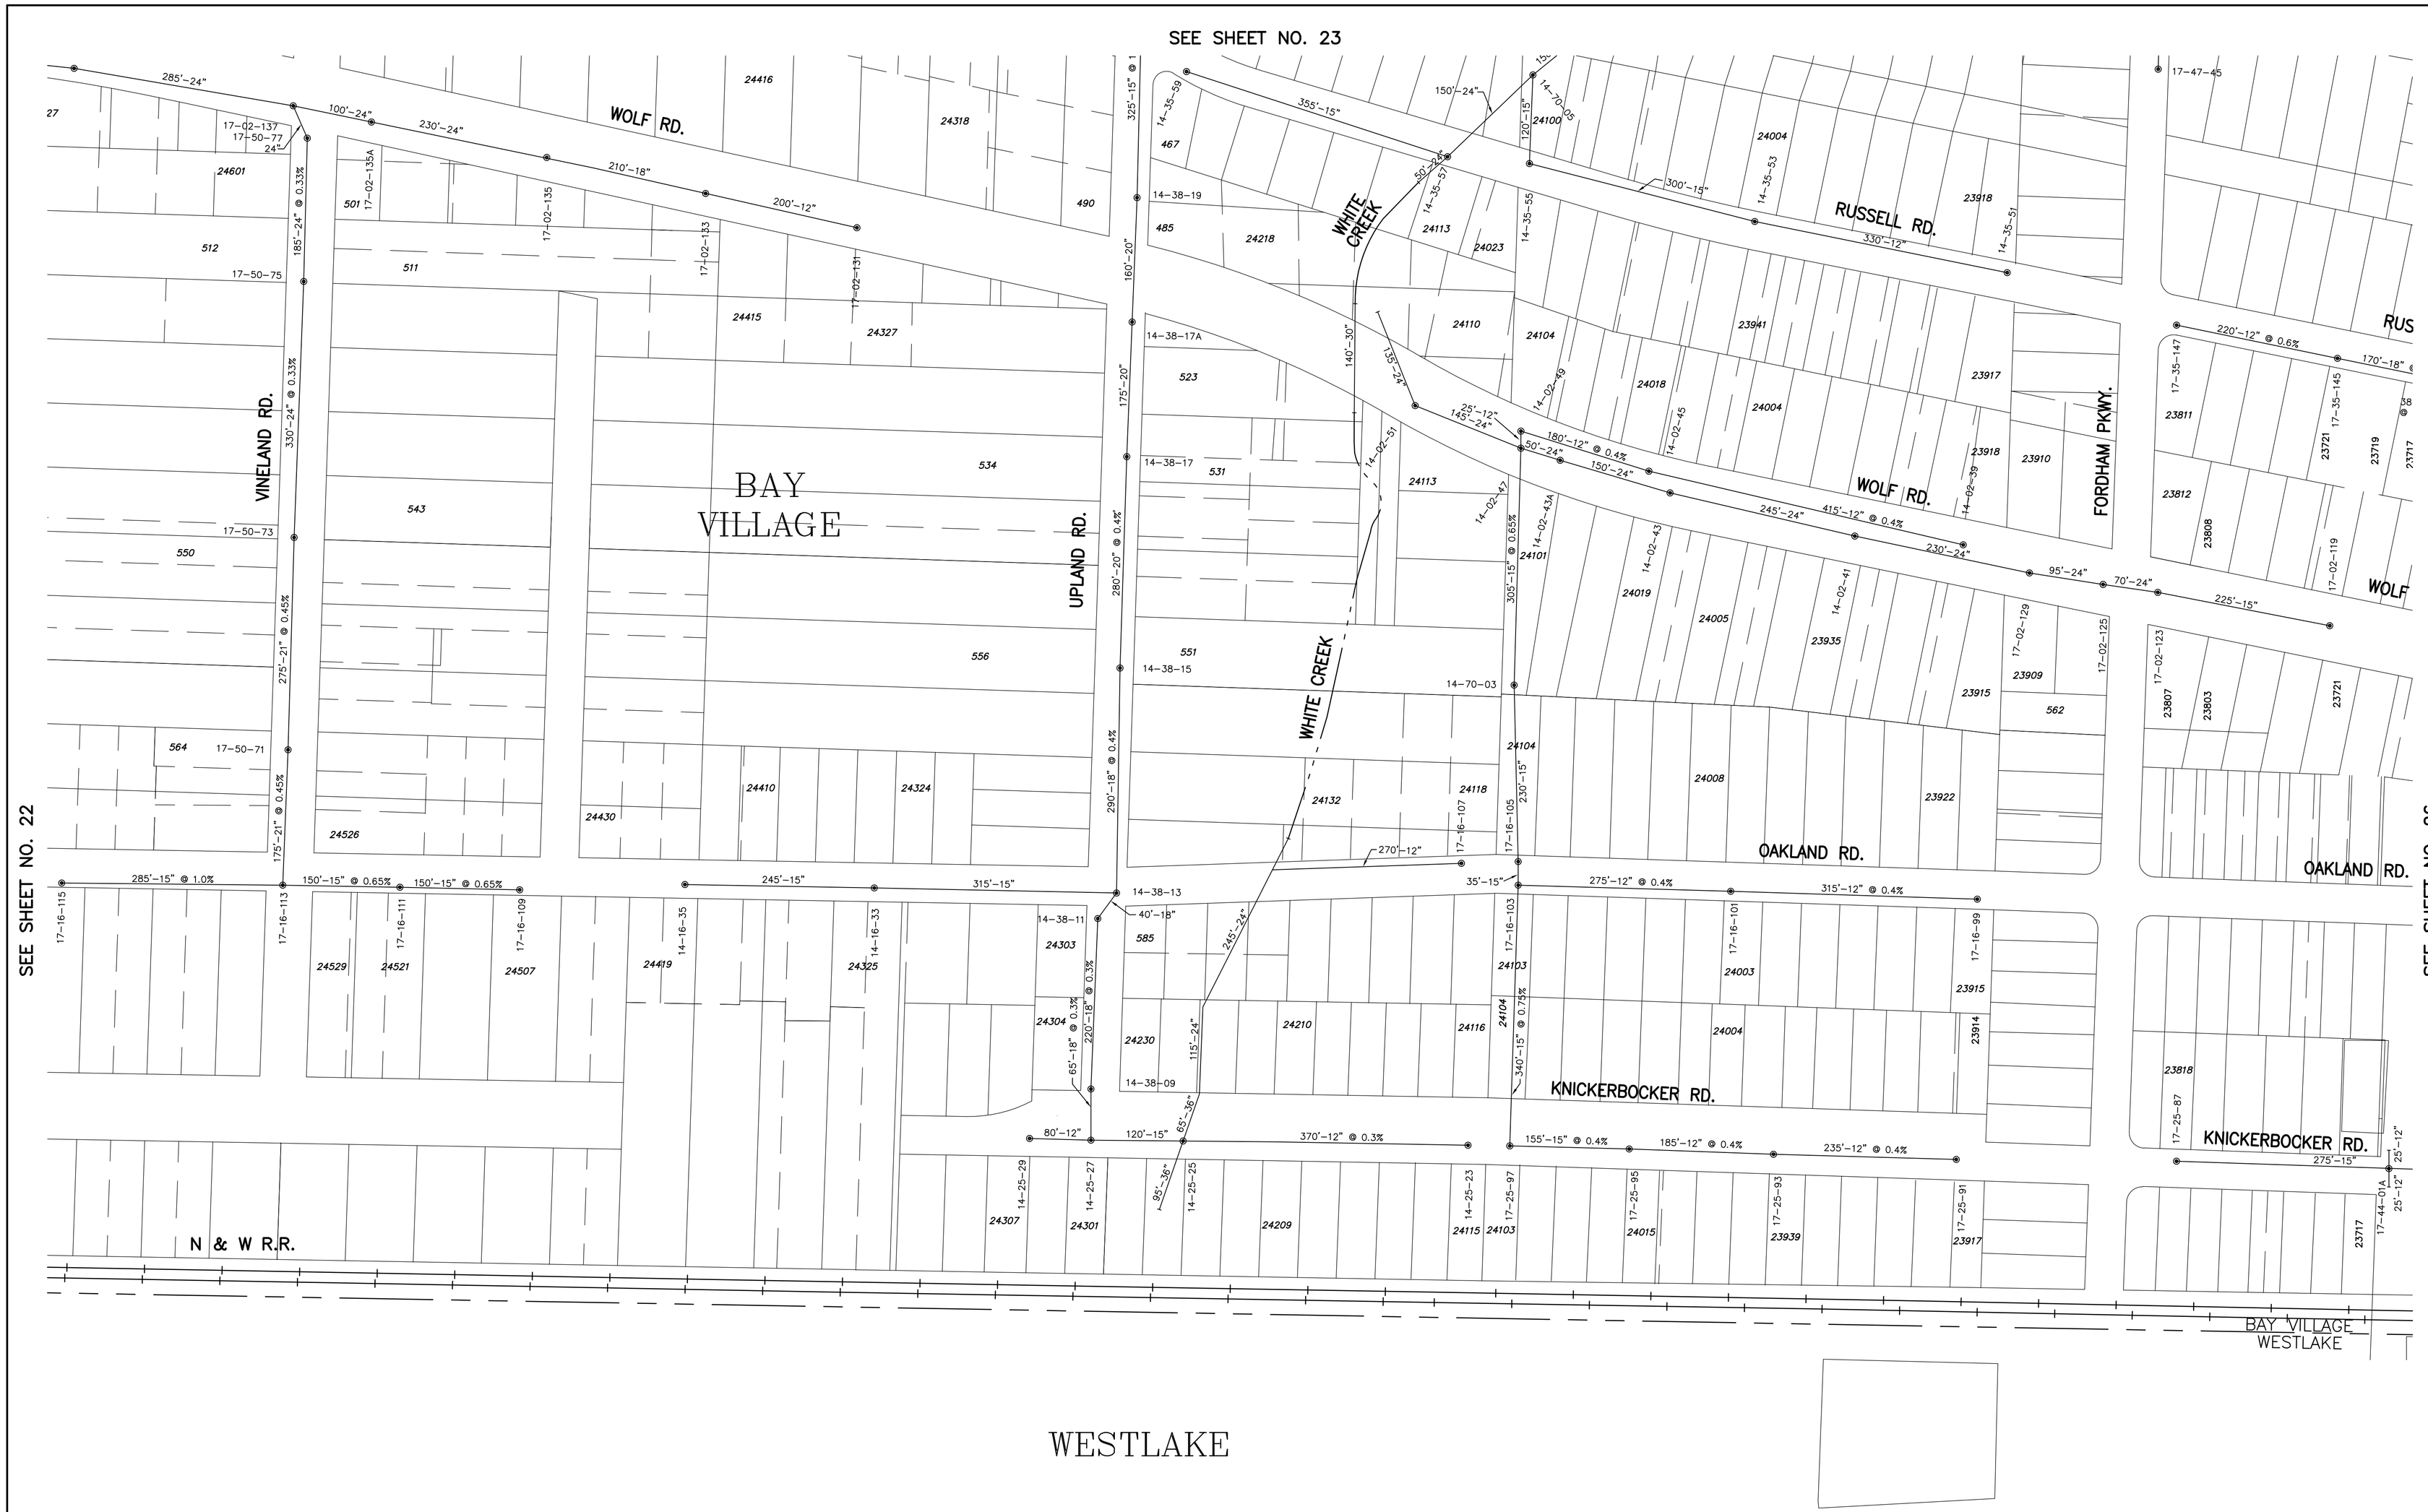

CITY OF BAY VILLAGE

Michael Benza & Associates, Inc.
Consulting Engineers and Surveyors
6820 West Snowville Road
Brecksville, Ohio 44141
Telephone: 216/526-4206

DRAWN BY:
CHECKED BY:
CONTRACT NUMBER: 852

S.S.E.S.

DISTRICT-1

SCALE: 1" = 100'

DATE: 1/31/97

SHEET No. 24 / 26

P:\Jobs\Active Jobs\4616 Bay Village-General Engineering Services\2000 (Engineering)\Working Drawings\Current Plans\bay-topo-14 03-10-09.dwg, 3/10/2009 9:13:22 AM, CutePDF Writer

S.S.E.S.	DISTRICT-1	SCALE: 1" = 100'	DATE: 1/31/97
DRAWN BY:	CHECKED BY:	SHEET No. 25 / 26	
CONTRACT NUMBER: 852			

CITY OF BAY VILLAGE

Michael Benza & Associates, Inc.
Consulting Engineers and Surveyors
6820 West Snowville Road
Brecksville, Ohio 44141 Telephone: 216/526-4206

P:\Jobs\Active Jobs\4616 Bay Village-General Engineering Services\2000 (Engineering)\Working Drawings\Current Plans\bay-topo-14 03-10-09.dwg, 3/10/2009 9:13:40 AM, CutePDF Writer

SCALE: 1" = 100'	DRAWN BY:	CHECKED BY:	CITY OF BAY VILLAGE
DATE: 1/31/97	CONTRACT NUMBER: 852		Michael Benza & Associates, Inc.
SHEET No. 26 / 26	S.S.E.S.	DISTRICT-1	Consulting Engineers and Surveyors 6820 West Snowville Road Brecksville, Ohio 44141 Telephone: 216/526-4206

P:\Jobs\Active Jobs\4616 Bay Village-General Engineering Services\2000 (Engineering)\Working Drawings\Current Plans\bay-topo-14 03-10-09.dwg, 3/10/2009 9:14:03 AM, CutePDF Writer